

WAYFINDING & SIGNAGE PROGRAM

WORLD ON YONGE


Wayfinding & Signage Program
Entro Project Number 1036

- | | | |
|---|--------------------------|-------------------|
| 4 | Issued For Permit Review | February 03, 2014 |
| 3 | Issued For Permit Review | January 23, 2014 |
| 2 | Issued For Permit Review | January 16, 2014 |
| 1 | Issued For Permit Review | January 03, 2014 |

These designs, plans, and specifications, and the copyright herein, are the property of Entro Communications, wholly, and must not be used, reproduced, or copied wholly or in part without the express written consent of Entro Communications

- 4
- Issued for Permit Review
- Feb 03, 14
- 3
- Issued for Permit Review
- Jan 23, 14
- 2
- Issued for Permit Review
- Jan 16, 14
- 1
- Issued for Permit Review
- Jan 03, 14
- No. Description
- Date
- Consultant

Seal & Signature

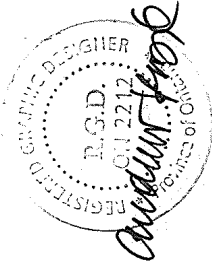

Drawing
Site Plan - Site Lines


Sign Type	Drawn By	Checked By
JP	JP	VG

Scale	Dimensions
A/S	Metric

Job No.	Project Start Date
1036	Dec. 17, 2013

Drawing No.
SW-001


Page	of	Rev No.
1	10	4

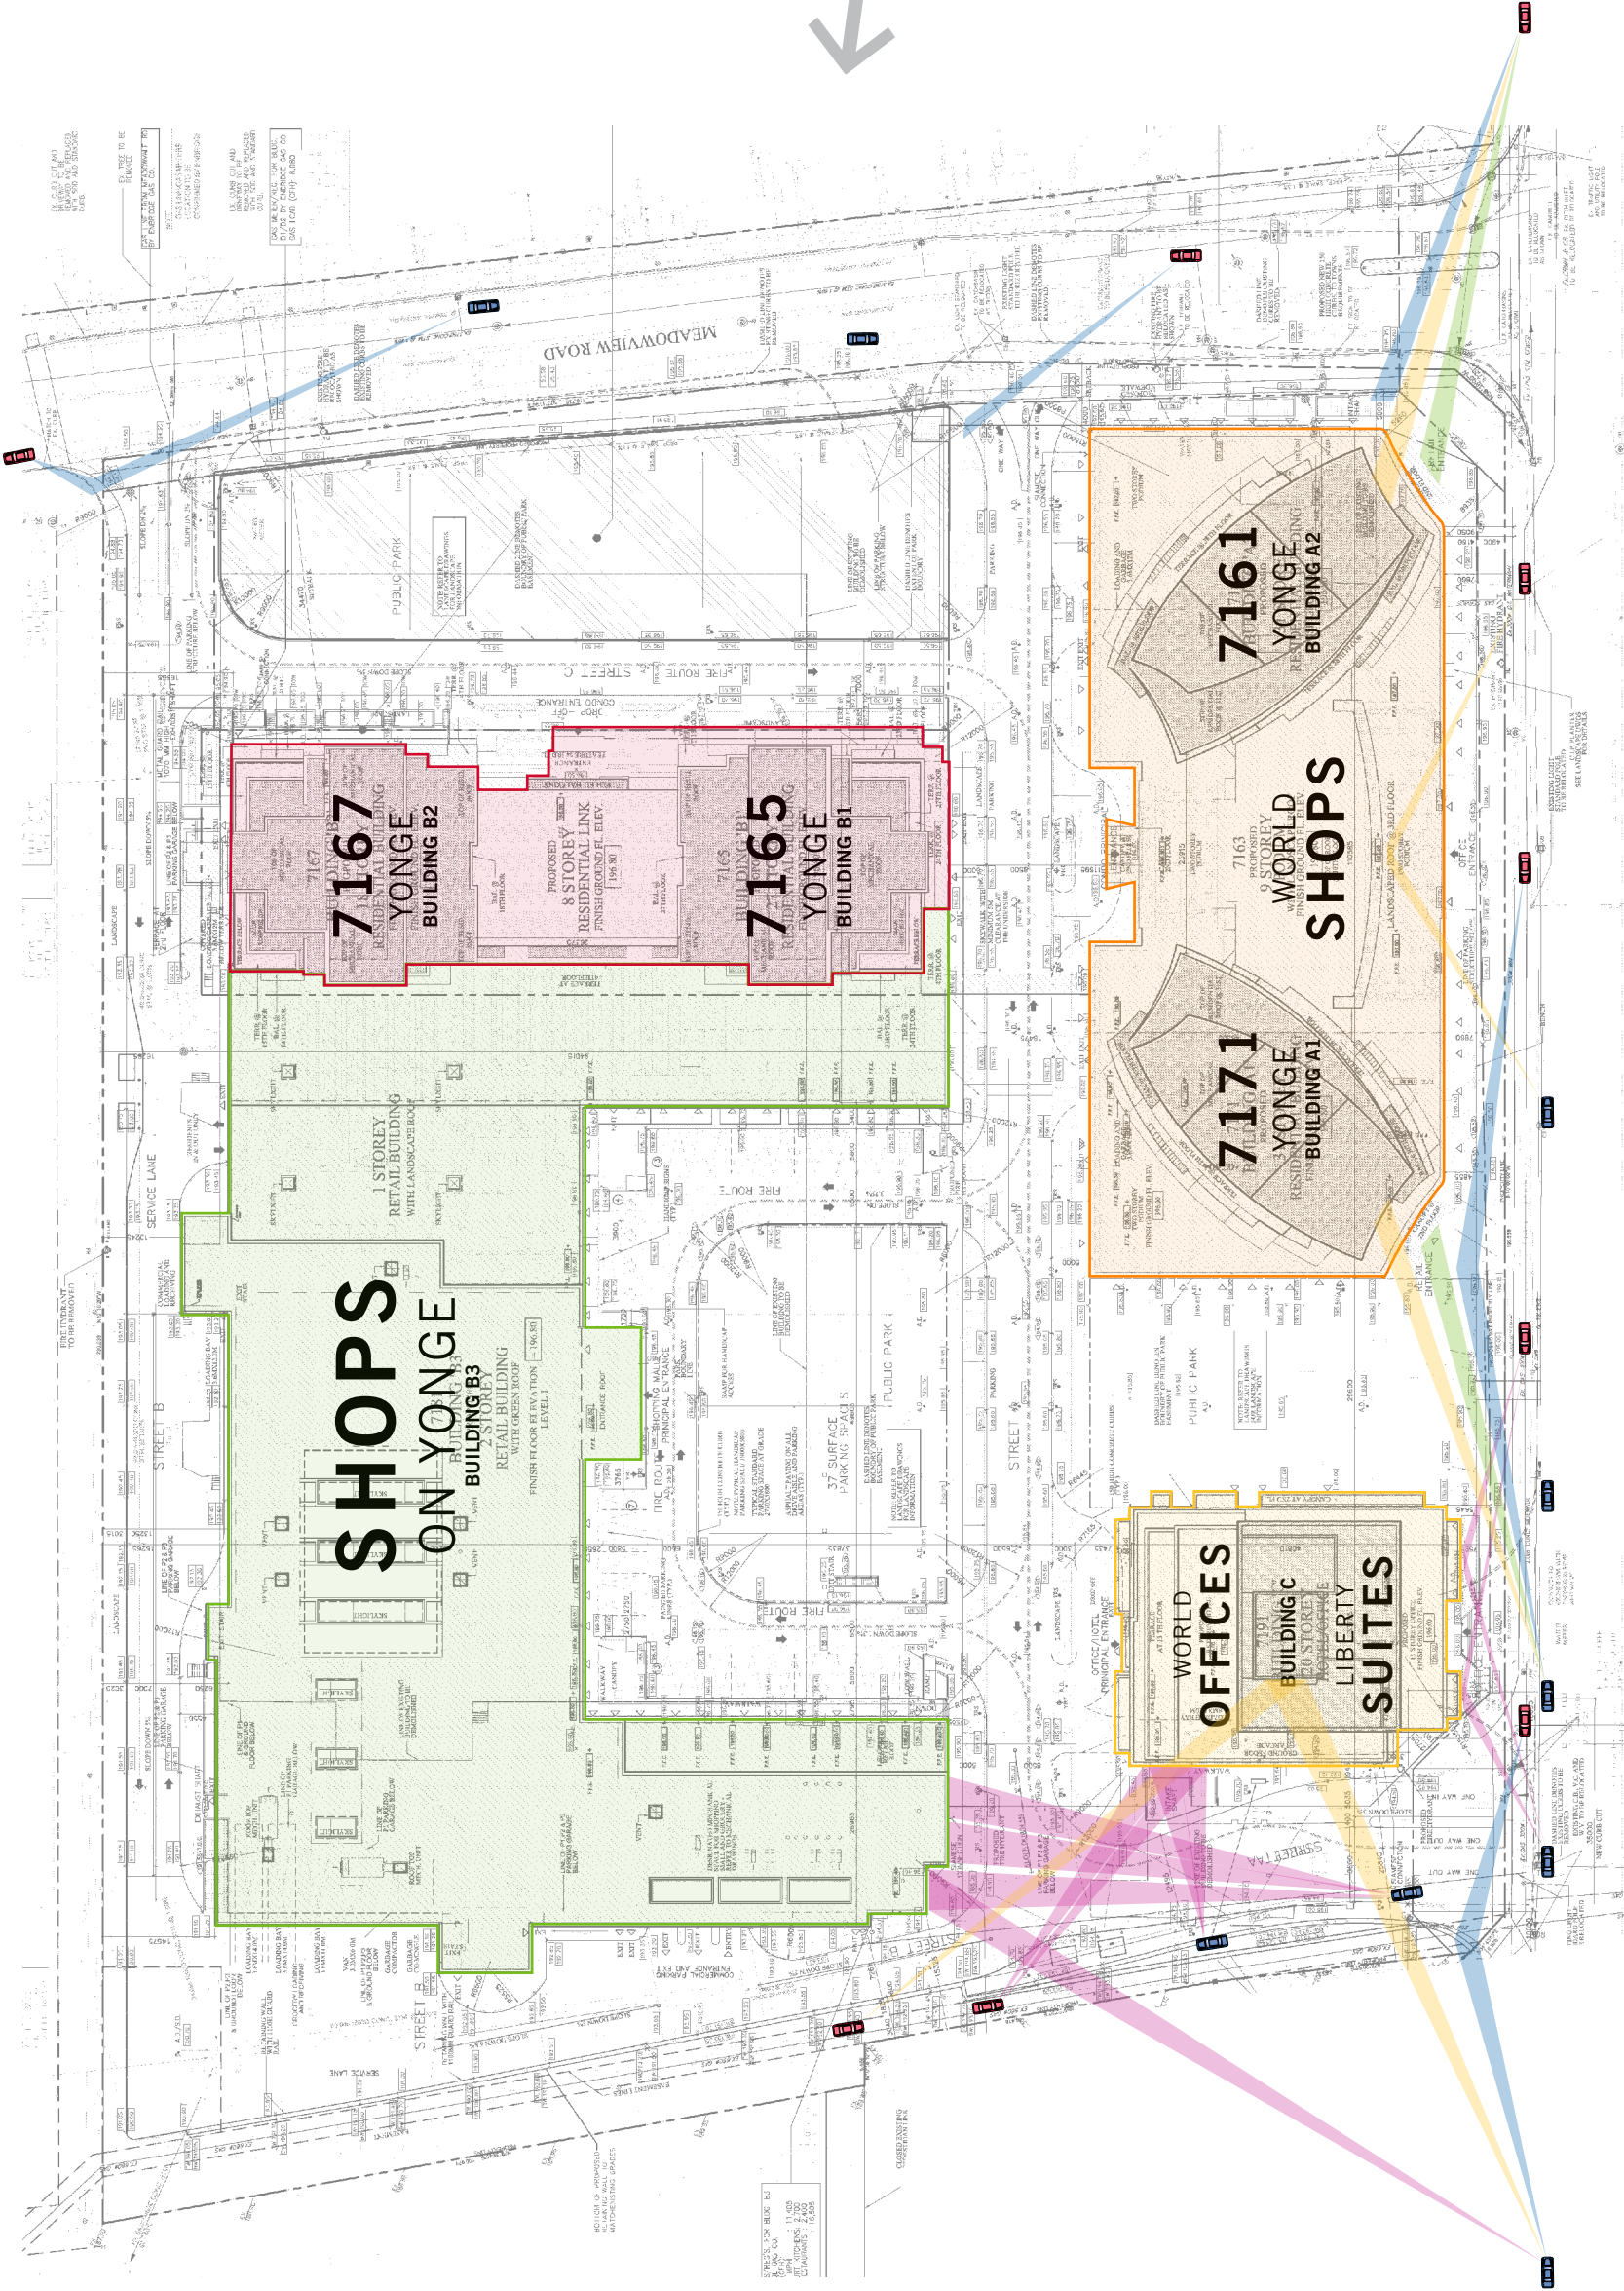

These designs, plans, and specifications, and the copyright herein, are the property of Entro Communications, wholly, and must not be used, reproduced, or copied wholly or in part without the express written consent of Entro Communications

4	Issued for Permit Review	Feb 03, 14
3	Issued for Permit Review	Jan 23, 14
2	Issued for Permit Review	Jan 16, 14
1	Issued for Permit Review	Jan 03, 14
No. Description	Date	
Consultant		

Seal & Signature

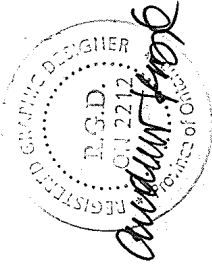


Drawing
Site Plan - Sign Locations

Sign Type	Drawn By	Checked By
JP	VG	
Scale	Dimensions	
A/S	Metric	
Job No.	Project Start Date	
1036	Dec. 17, 2013	

Drawing No.
SW-002

Page of
2 10 4

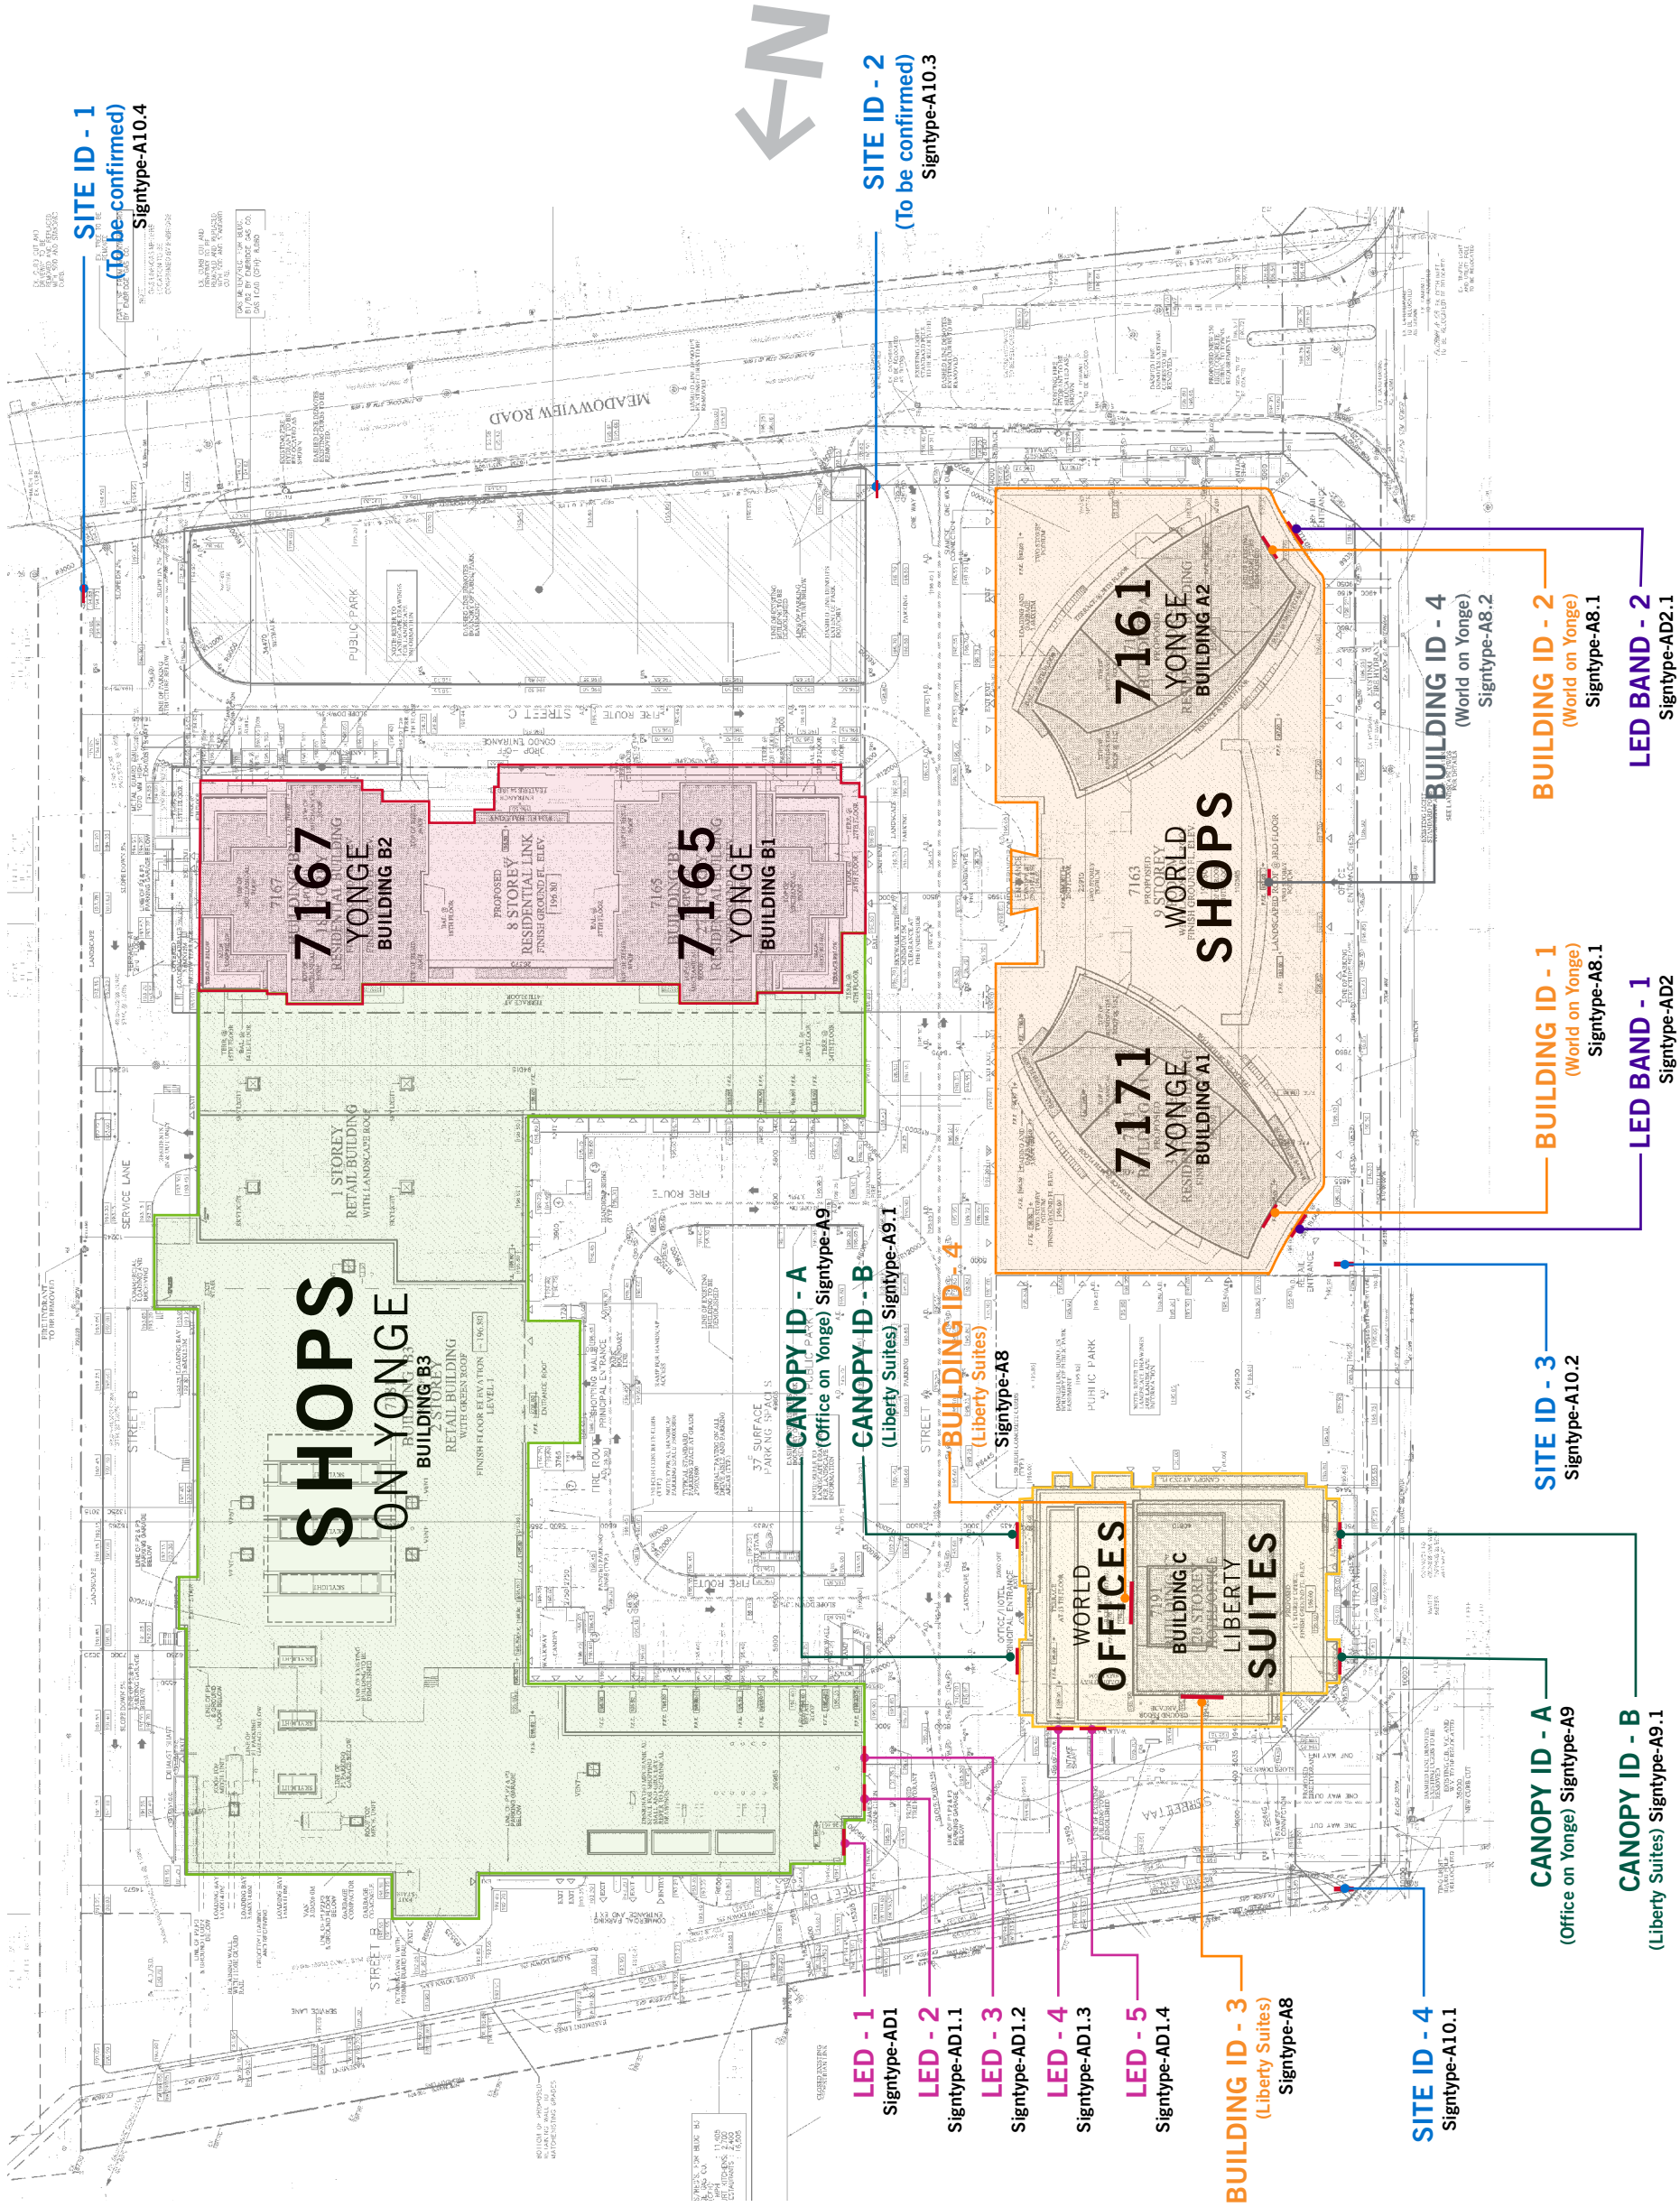

SITE ID - 1
(To be confirmed)
Signtype-A10.4

SITE ID - 2
(To be confirmed)
Signtype-A10.3

BUILDING ID - 1
(World on Yonge)
Signtype-A8.1

BUILDING ID - 2
(World on Yonge)
Signtype-A8.1

LED BAND - 1
Signtype-AD2


LED BAND - 2
Signtype-AD2.1

SITE ID - 3
Signtype-A10.2


CANOPY ID - A
(Office on Yonge) Signtype-A9

CANOPY ID - B
(Liberty Suites) Signtype-A9.1


BUILDING ID - 4
(World on Yonge)
Signtype-A8.2

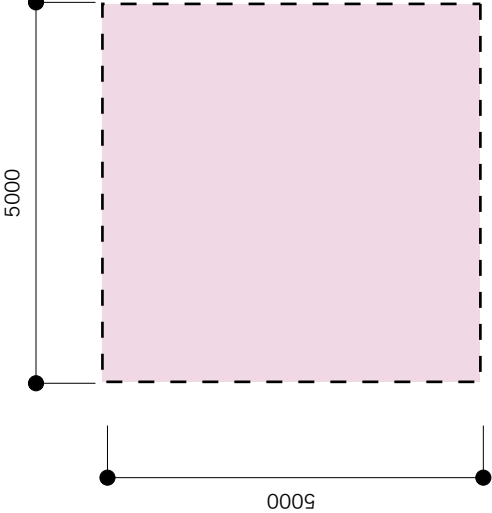

LED - 1
Signtype-AD1
Surface Area: 10.00 sq. Meters

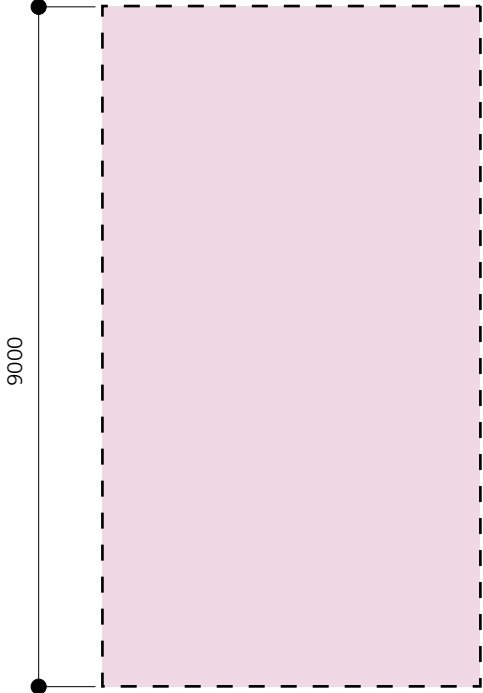

LED - 2
Signtype-AD1.1
Surface Area: 45.00 sq. Meters

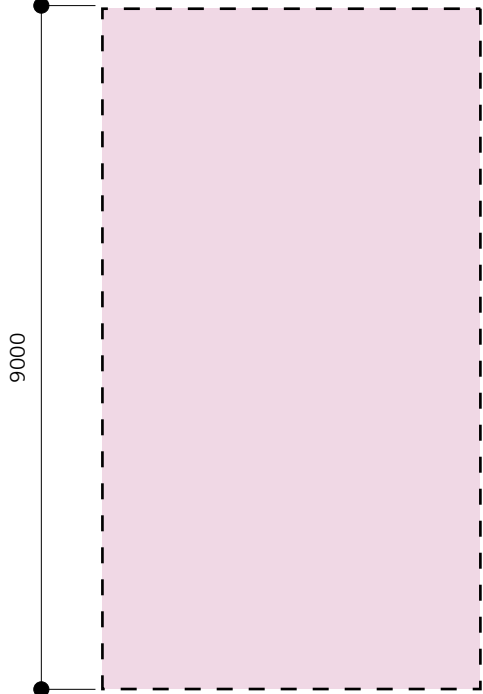


LED - 3
Signtype-AD1.2
Surface Area: 45.00 sq. Meters

LED Digital Screens


Components:
Monitor: LED Colour Display

- Specifications:**
- Physical Pitch 10mm
 - LEDs / Pixel 3-in-1SMD
 - LED Density 10,000 LEDs/M²
 - Calibrated Brightness 8,500 NITs
 - Module Matrix 24(h) x 24(w)
 - Max. Watts / Pixel 0.14w
 - Minimum Character height 2.8”
 - Minimum Viewing distance = 20’
 - Diode Density - 929 LEDs / sq. ft.
- Wireless Ethernet
 - Ethernet
 - Fiber Optic
 - Power Line Communications
 - Broadband Internet
 - Live Video Feed (optional)

Mounting:
Mounted to stone surface with stainless steel hidden fasteners

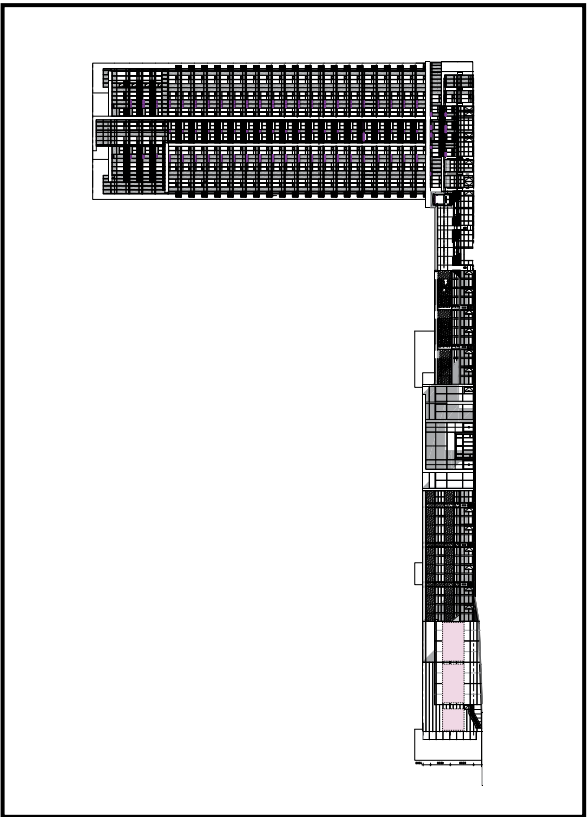

Building B - West Elevation

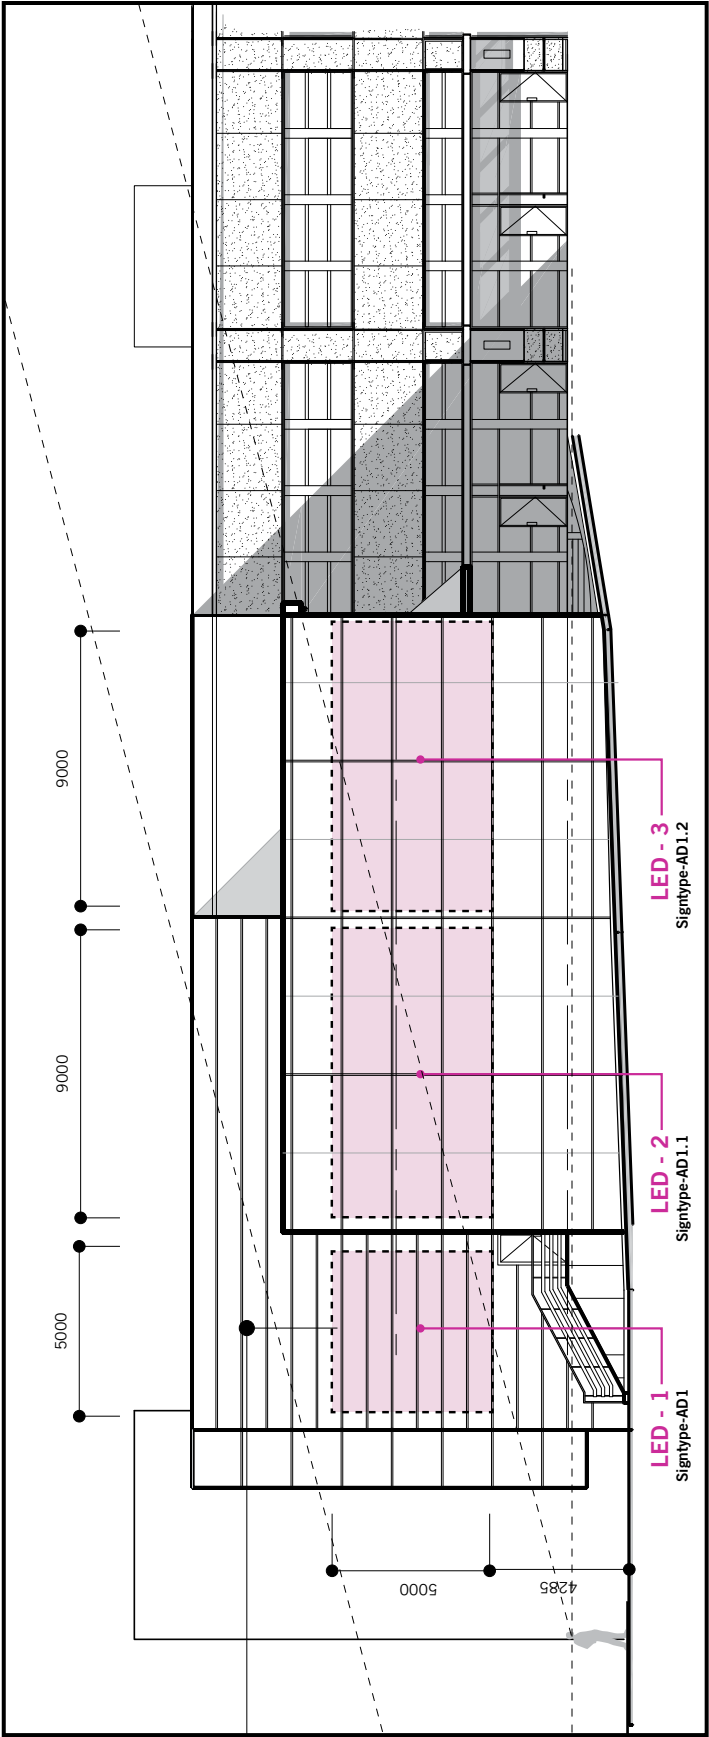


Building B - West Elevation

These designs, plans, and specifications, and the copyright herein, are the property of Entro Communications, wholly, and must not be used, reproduced, or copied wholly or in part without the express written consent of Entro Communications

4	Issued for Permit Review	Feb 03, 14
3	Issued for Permit Review	Jan 23, 14
2	Issued for Permit Review	Jan 16, 14
1	Issued for Permit Review	Jan 03, 14
No.	Description	Date
Consultant		

Seal & Signature

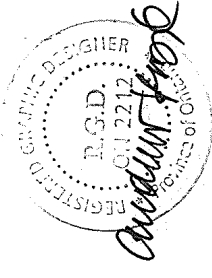

Drawing
Building B - LED Signage


Sign Type	Drawn By	Checked By
AD1	JP	VG
Scale	Dimensions	
A/S	Metric	
Job No.	Project Start Date	
1036	Dec. 17, 2013	

Drawing No.
SW-003

These designs, plans, and specifications, and the copyright herein, are the property of Entro Communications, wholly, and must not be used, reproduced, or copied wholly or in part without the express written consent of Entro Communications


4	Issued for Permit Review	Feb 03, 14
3	Issued for Permit Review	Jan 23, 14
2	Issued for Permit Review	Jan 16, 14
1	Issued for Permit Review	Jan 03, 14
No.	Description	Date
Consultant		

Seal & Signature

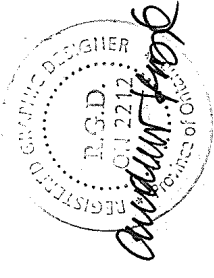

Drawing
Building C - LED Signage

Sign Type	Drawn By	Checked By
AD1	JP	VG
Scale	Dimensions	
A/S	Metric	
Job No.	Project Start Date	
1036	Dec. 17, 2013	
Drawing No.	SW-004	

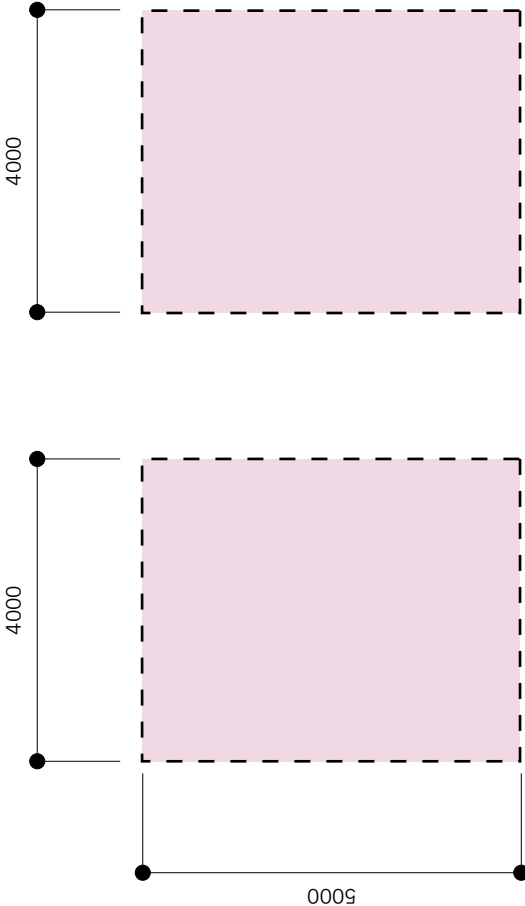

LED - 4
Signtype-AD1.3
Surface Area: 20.00 sq. Meters


LED - 5
Signtype-AD1.4
Surface Area: 20.00 sq. Meters

LED Digital Screens

Components:
Monitor: LED Colour Display


- Specifications:
- Physical Pitch 10mm
 - LEDs / Pixel 3-in-1SMD
 - LED Density 10'000 LEDs/M²
 - Calibrated Brightness 8,500 NITs
 - Module Matrix 24(h) x 24(w)
 - Max. Watts / Pixel 0.14w
 - Minimum Character height 2.8"
 - Minimum Viewing distance = 20'
 - Diode Density - 929 LEDs / sq. ft.

Mounting:
Mounted to stone surface with stainless steel hidden fasteners

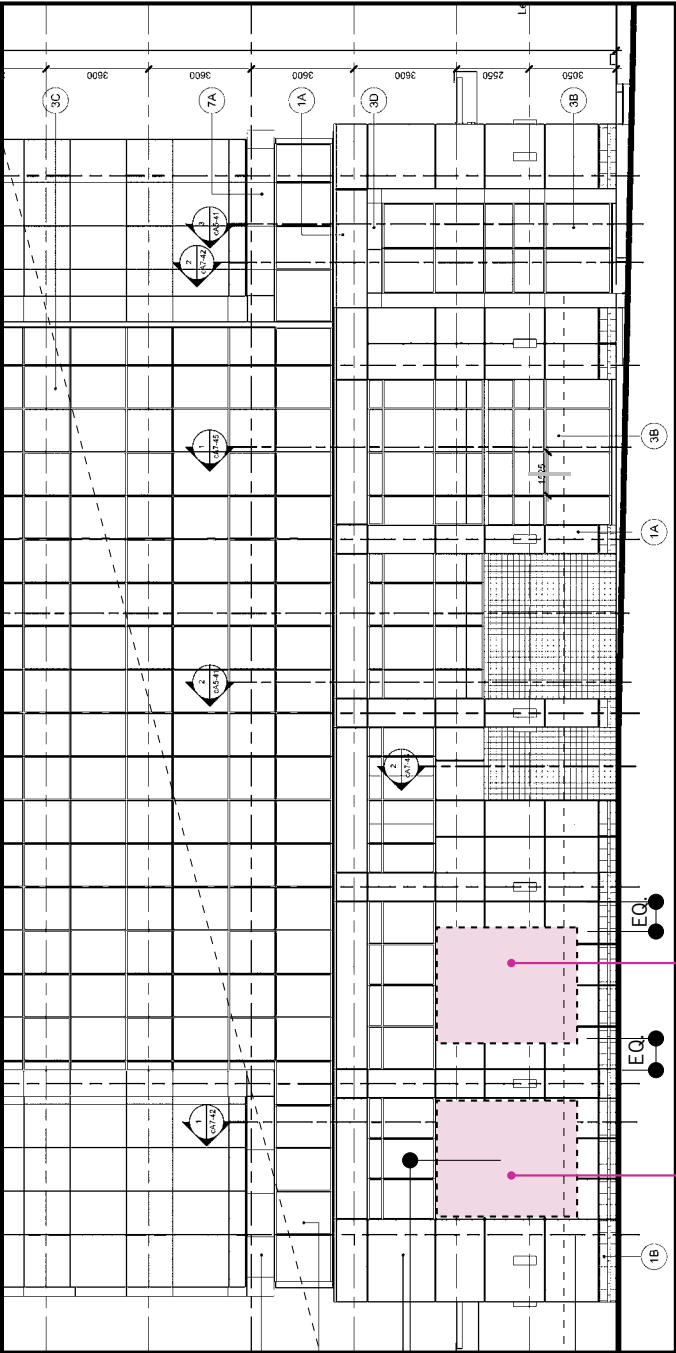

LED - 4
Signtype-AD1.3

LED - 5
Signtype-AD1.4

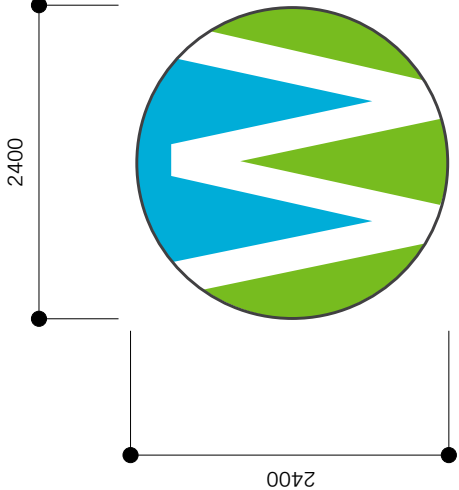

Surface Area: 4.52sq. Meters

- Components:
- Fabricated aluminum sign cans with Flex face & vinyl graphics
- Illumination:
- Internal white LEDs
 - Logo to measure a minimum of 42 Lumens per ft., 6500 Kelvin
- Mounting:
- Mounted to building surface with stainless steel hidden fasteners

BUILDING ID - 1
(Liberty Suites)
SignType-A8.1

WAYFINDING & SIGNAGE
PROGRAM


WORLD ON YONGE

These designs, plans, and specifications, and the copyright herein, are the property of Entro Communications, wholly, and must not be used, reproduced, or copied wholly or in part without the express written consent of Entro Communications

- | | | |
|---|--------------------------|------------|
| 4 | Issued for Permit Review | Feb 03, 14 |
| 3 | Issued for Permit Review | Jan 23, 14 |
| 2 | Issued for Permit Review | Jan 16, 14 |
| 1 | Issued for Permit Review | Jan 03, 14 |

No.	Description	Date
	Consultant	

Seal & Signature

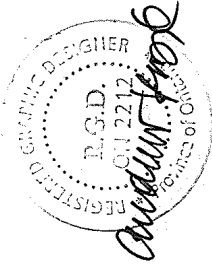

Drawing

Building A - Building ID


Sign Type	Drawn By	Checked By
A8.1	JP	VG

Scale	Dimensions
A/S	Metric


Job No.	Project Start Date
1036	Dec. 17, 2013

Drawing No.
SW-005


Page of Rev No.
5 10 4

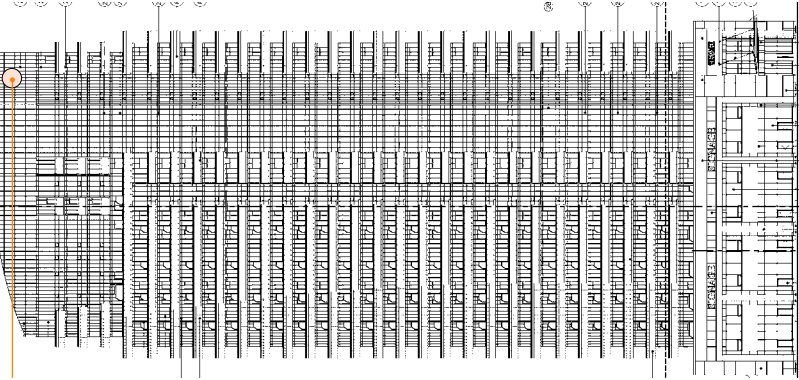

Building A - North Elevation

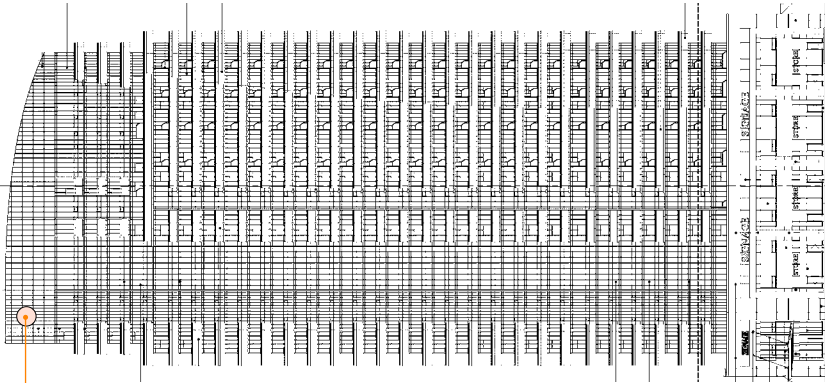

Building A - South Elevation

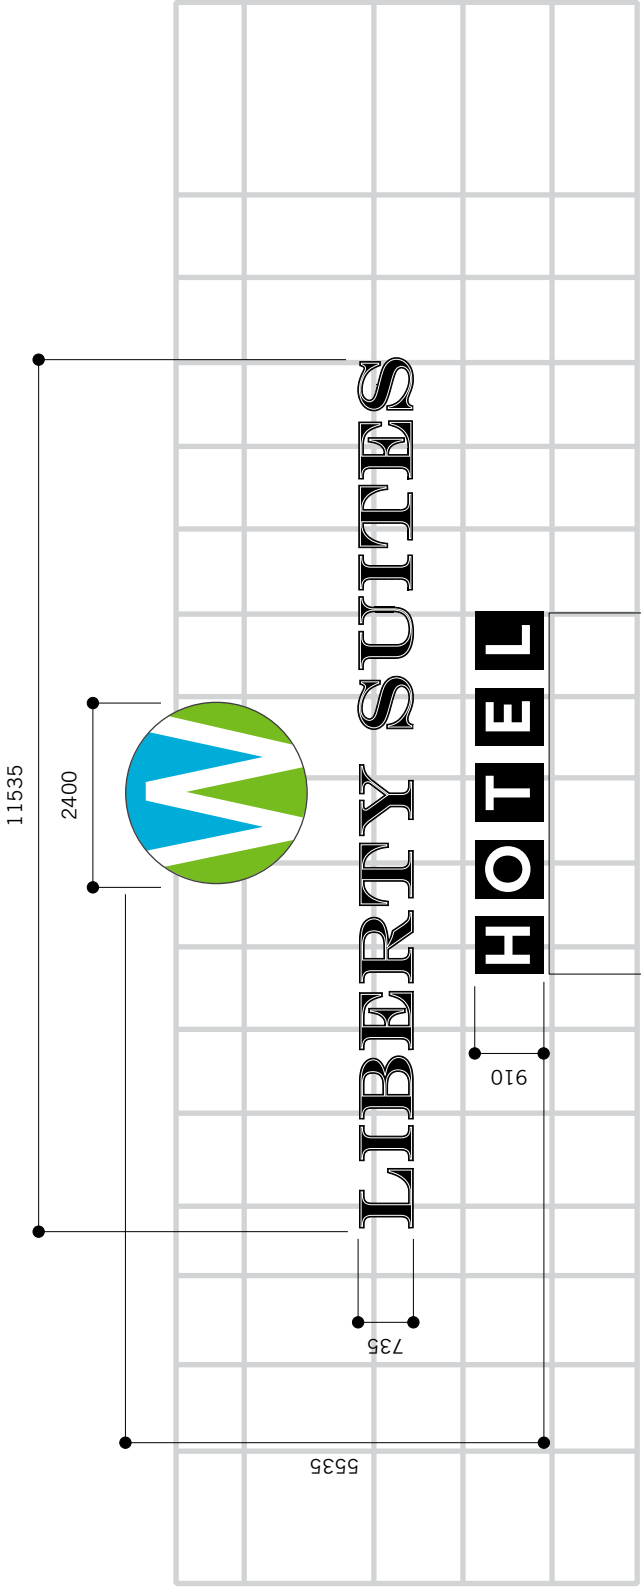

BUILDING ID - 3 and 4
(Liberty Suites)
SignType-A8

Surface Area: 17.36sq. Meters


Components:

Fabricated aluminum sign cans with Flex face
& vinyl graphics


Illumination: Internal white LEDs

Each finished letter/logo to measure a minimum of
42 Lumens per ft., 6500 Kelvin

Mounting: Mounted to building surface with stainless
steel hidden fasteners

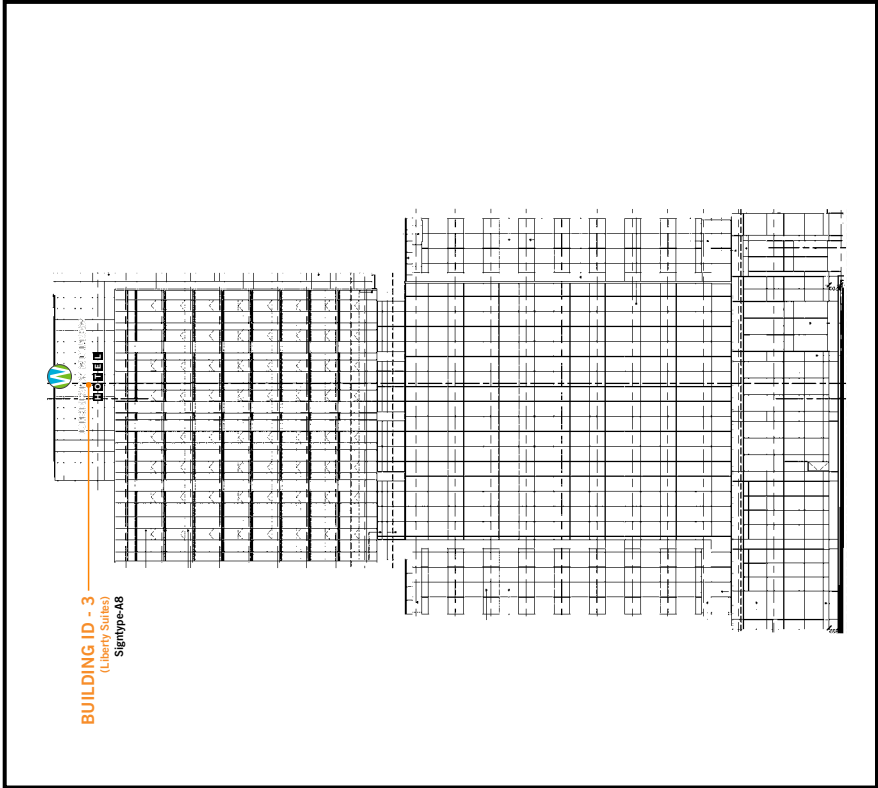

Building C - North Elevation

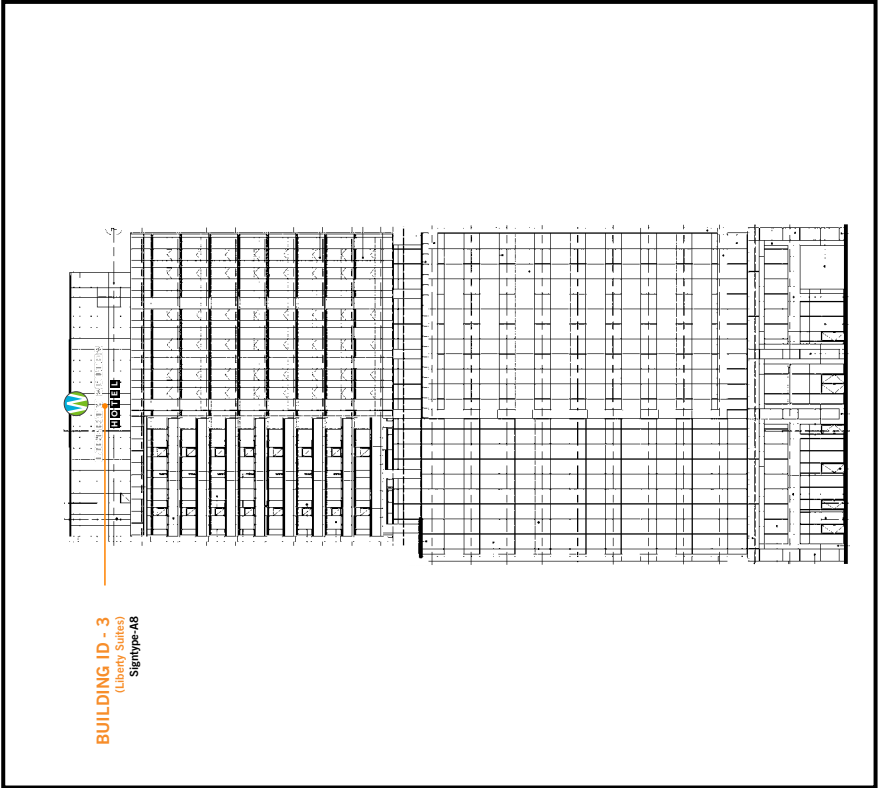


Building C - East Elevation

These designs, plans, and specifications, and the copyright herein, are the property of Entro Communications, wholly, and must not be used, reproduced, or copied wholly or in part without the express written consent of Entro Communications

4	Issued for Permit Review	Feb 03, 14
3	Issued for Permit Review	Jan 23, 14
2	Issued for Permit Review	Jan 16, 14
1	Issued for Permit Review	Jan 03, 14
No.	Description	Date
Consultant		

Seal & Signature

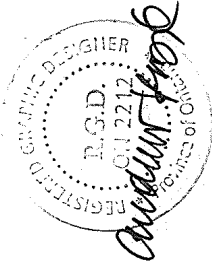


Drawing


Building C - Building ID

Sign Type	Drawn By	Checked By
A8	JP	VG
Scale	Dimensions	
A/S	Metric	
Job No.	Project Start Date	
1036	Dec. 17, 2013	

Drawing No.
SW-006

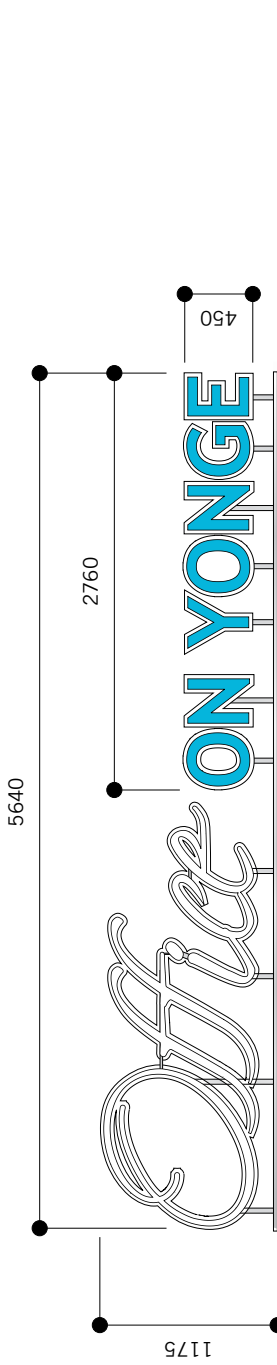

CANOPY ID - A
(Office on Yonge) SignType-A9
Illuminated (front & back Halo lit)

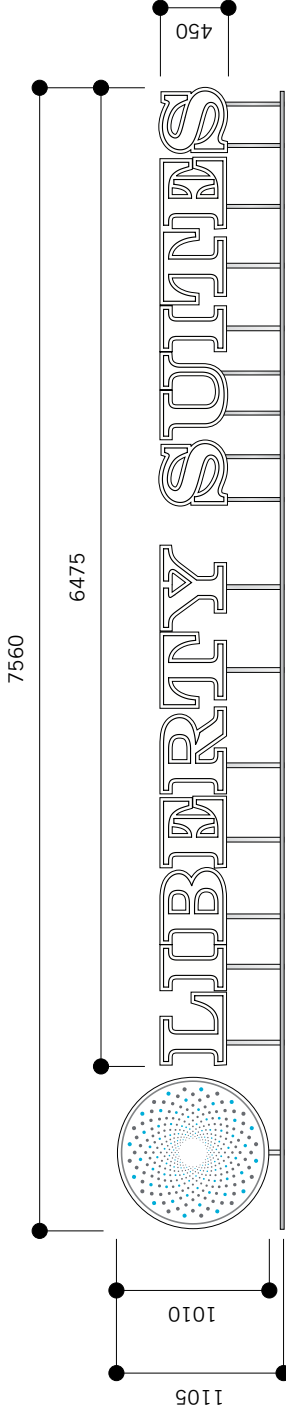

CANOPY ID - B
(Liberty Suites) SignType-A9.1
Illuminated (front & back Halo lit)

Surface Area: 4.23sq. Meters

Components:
Fabricated aluminum sign cans with acrylic faces
& vinyl graphics
Logo & letters to have an aluminum back plate for halo lighting
& be pin mounted on an aluminum carrier track

Illumination: Internal white LEDs
Logo & letter faces to be illuminated, back plate to be halo lit
Each finished letters / logo to measure a minimum of 42 Lumens per ft., 6500 Kelvin including halo


Mounting: Assembled unit to be secured to building canopy with hidden stainless steel fasteners

Surface Area: 4sq. Meters

Components:
Fabricated aluminum sign cans with acrylic faces
& vinyl graphics
Letter to have an aluminum back plate for halo lighting
& be pin mounted on an aluminum carrier track


Illumination: Internal white LEDs
Letter faces to be illuminated, back plate to be halo lit
Each finished letter to measure a minimum of 42 Lumens per ft., 6500 Kelvin including halo

Mounting: Assembled unit to be secured to building canopy with hidden stainless steel fasteners

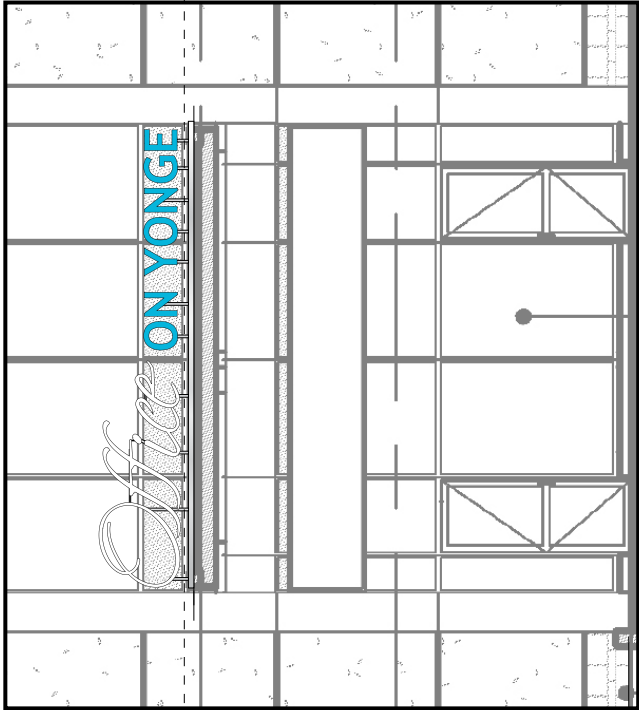


CANOPY ID - A
(Office on Yonge) SignType-A9

Building C - Partial West Elevation
Building C - East Side (not shown)

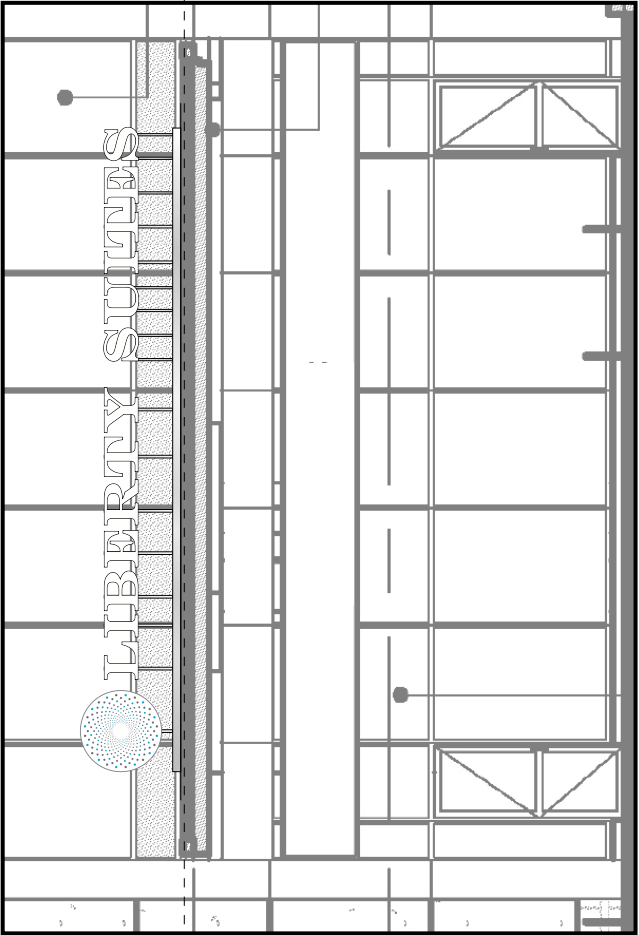

CANOPY ID - B
(Liberty Suites) SignType-A9.1


Building C - Partial West Elevation
Building C - East Side (not shown)

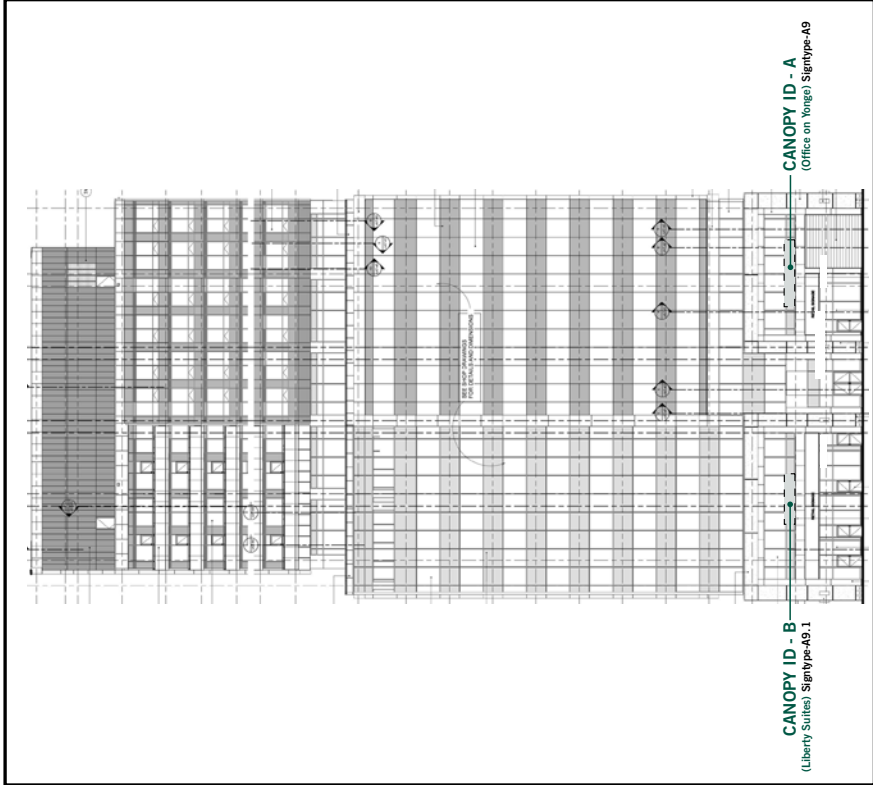

CANOPY ID - B
(Liberty Suites) SignType-A9.1

CANOPY ID - A
(Office on Yonge) SignType-A9

Building C - Partial East Elevation

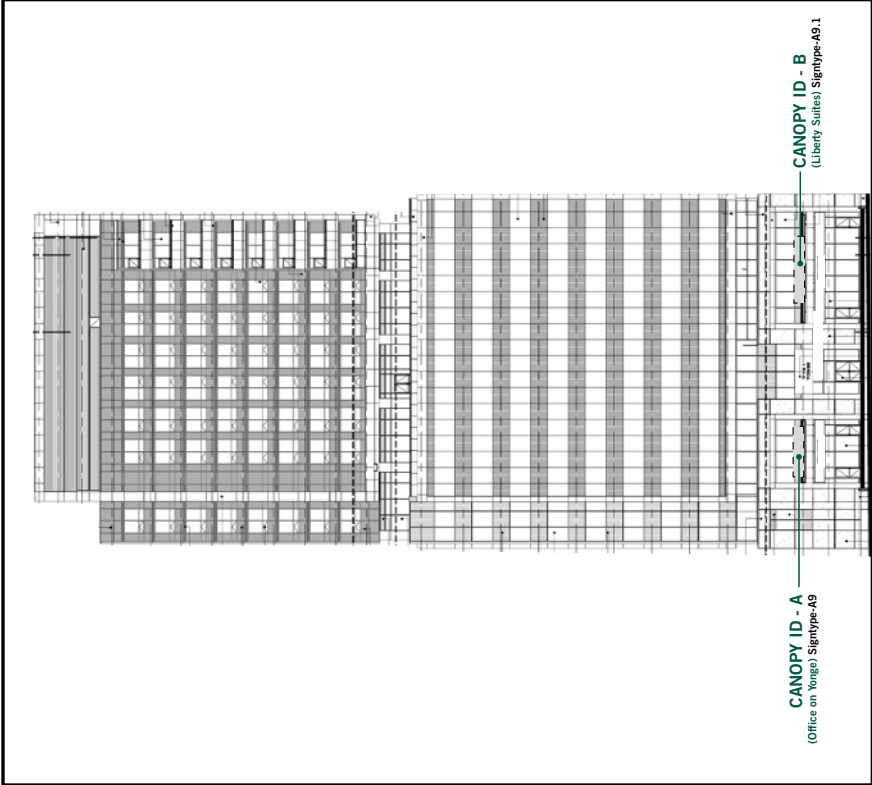

CANOPY ID - A
(Office on Yonge) SignType-A9

CANOPY ID - B
(Liberty Suites) SignType-A9.1

Building C - Partial West Elevation


12000



LED BAND - 1

SignType-AD2 - (LED Colour Display)

Surface Area: 14.4sq. Meters

 

LED BAND - 2

SignType-AD2.1 - (LED Colour Display)

Surface Area: 14.4sq. Meters

Components:

Monitor: LED Colour Display

Specifications:

- Physical Pitch - 8mm 1'600 PIXELS PER SQ. FT.
- Colour Capability - tricolor (amber, green and red)
- LEDs per pixel - 1 red and 1 green
- Estimated LED - lifetime 100,000+ hours
- Contrast enhancement - Contrast enhancing polycarbonate face
- Power - 120 or 240 VAC single phase

Components:

DYNAMIC LED Scrolling “ticker board”
42 Lumens per ft (TBD)

Specifications:


Mounting:

Mounted to stone surface with stainless steel hidden fasteners


- Display dimming - 64 levels (automatic or manual control)
- Communication options - RS-232, RS-422 and Ethernet (wired or fiber)
- Compliance information - UL listed, NEMA 4X cabinet, IBC 2009 NEC

Mounting:


Mounted to stone surface with stainless steel hidden fasteners

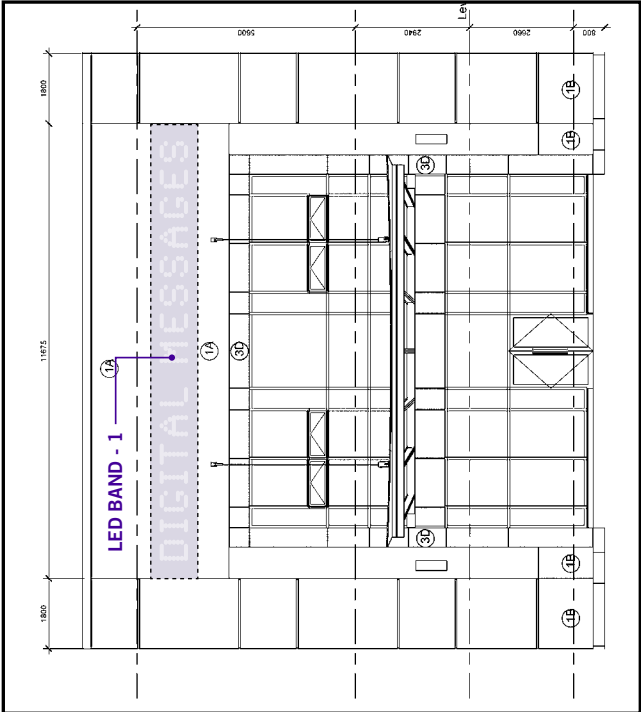


Building A - Partial Northeast Elevation

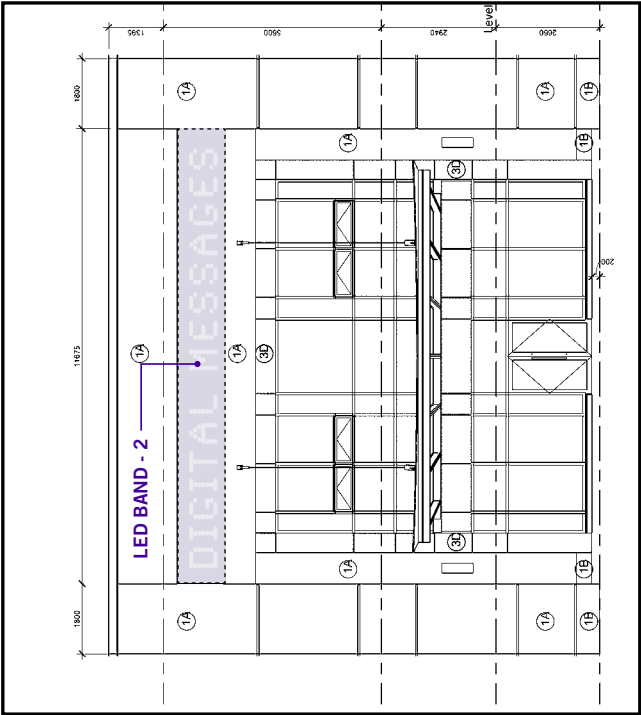

Building A - Partial Southeast Elevation

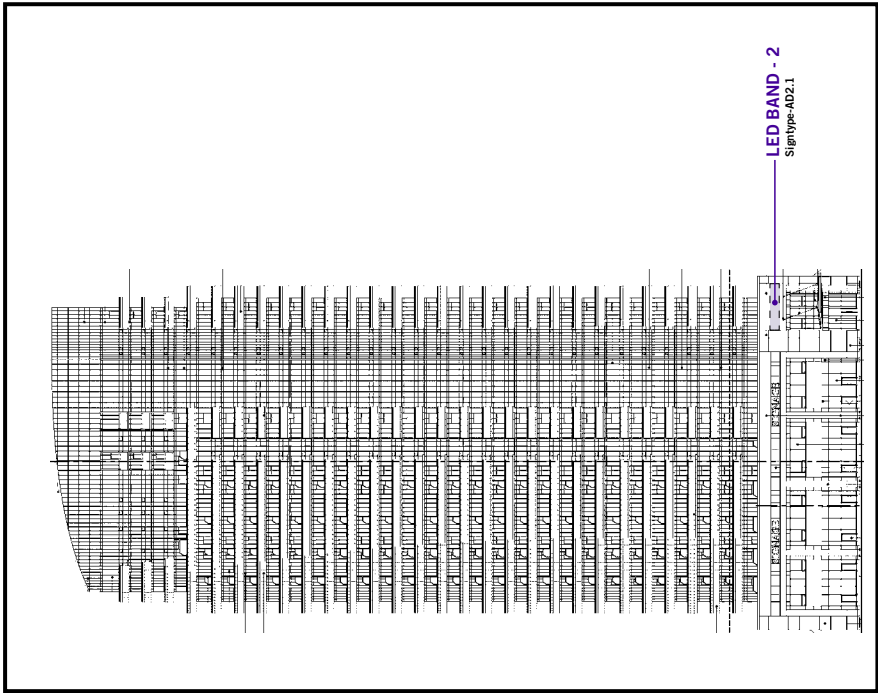

Building A - North Elevation

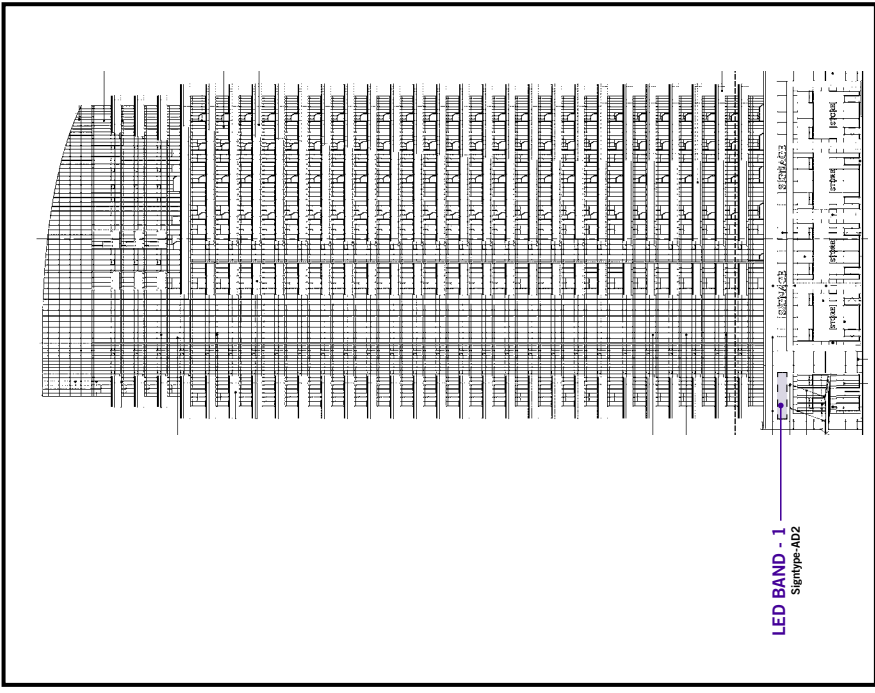


Building A - South Elevation

These designs, plans, and specifications, and the copyright herein, are the property of Entro Communications, wholly, and must not be used, reproduced, or copied wholly or in part without the express written consent of Entro Communications

4	Issued for Permit Review	Feb 03, 14
3	Issued for Permit Review	Jan 23, 14
2	Issued for Permit Review	Jan 16, 14
1	Issued for Permit Review	Jan 03, 14
No.	Description	Date
	Consultant	

Seal & Signature

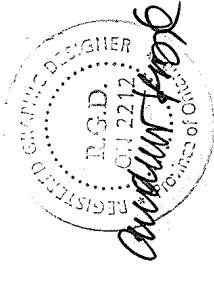

Drawing

Building A - LED Sign Band

Sign Type	Drawn By	Checked By
AD	JP	VG
Scale	Dimensions	
A/S	Metric	
Job No.	Project Start Date	
1036	Dec. 17, 2013	

Drawing No.
SW-008

Surface Area: 13sq. Meters

Components:


Foundation: Concrete foundation with anchor basket, galvanized rods & stainless steel fasteners

Frame Structure: Structural steel frame

Cladding: Aluminum sign cladding

Monitor: LED Colour Display
42 Lumens per ft (TBD)


Illumination: Internal white LEDs
Each finished letter / logo to measure a minimum of 42 Lumens per ft., 6500 Kelvin

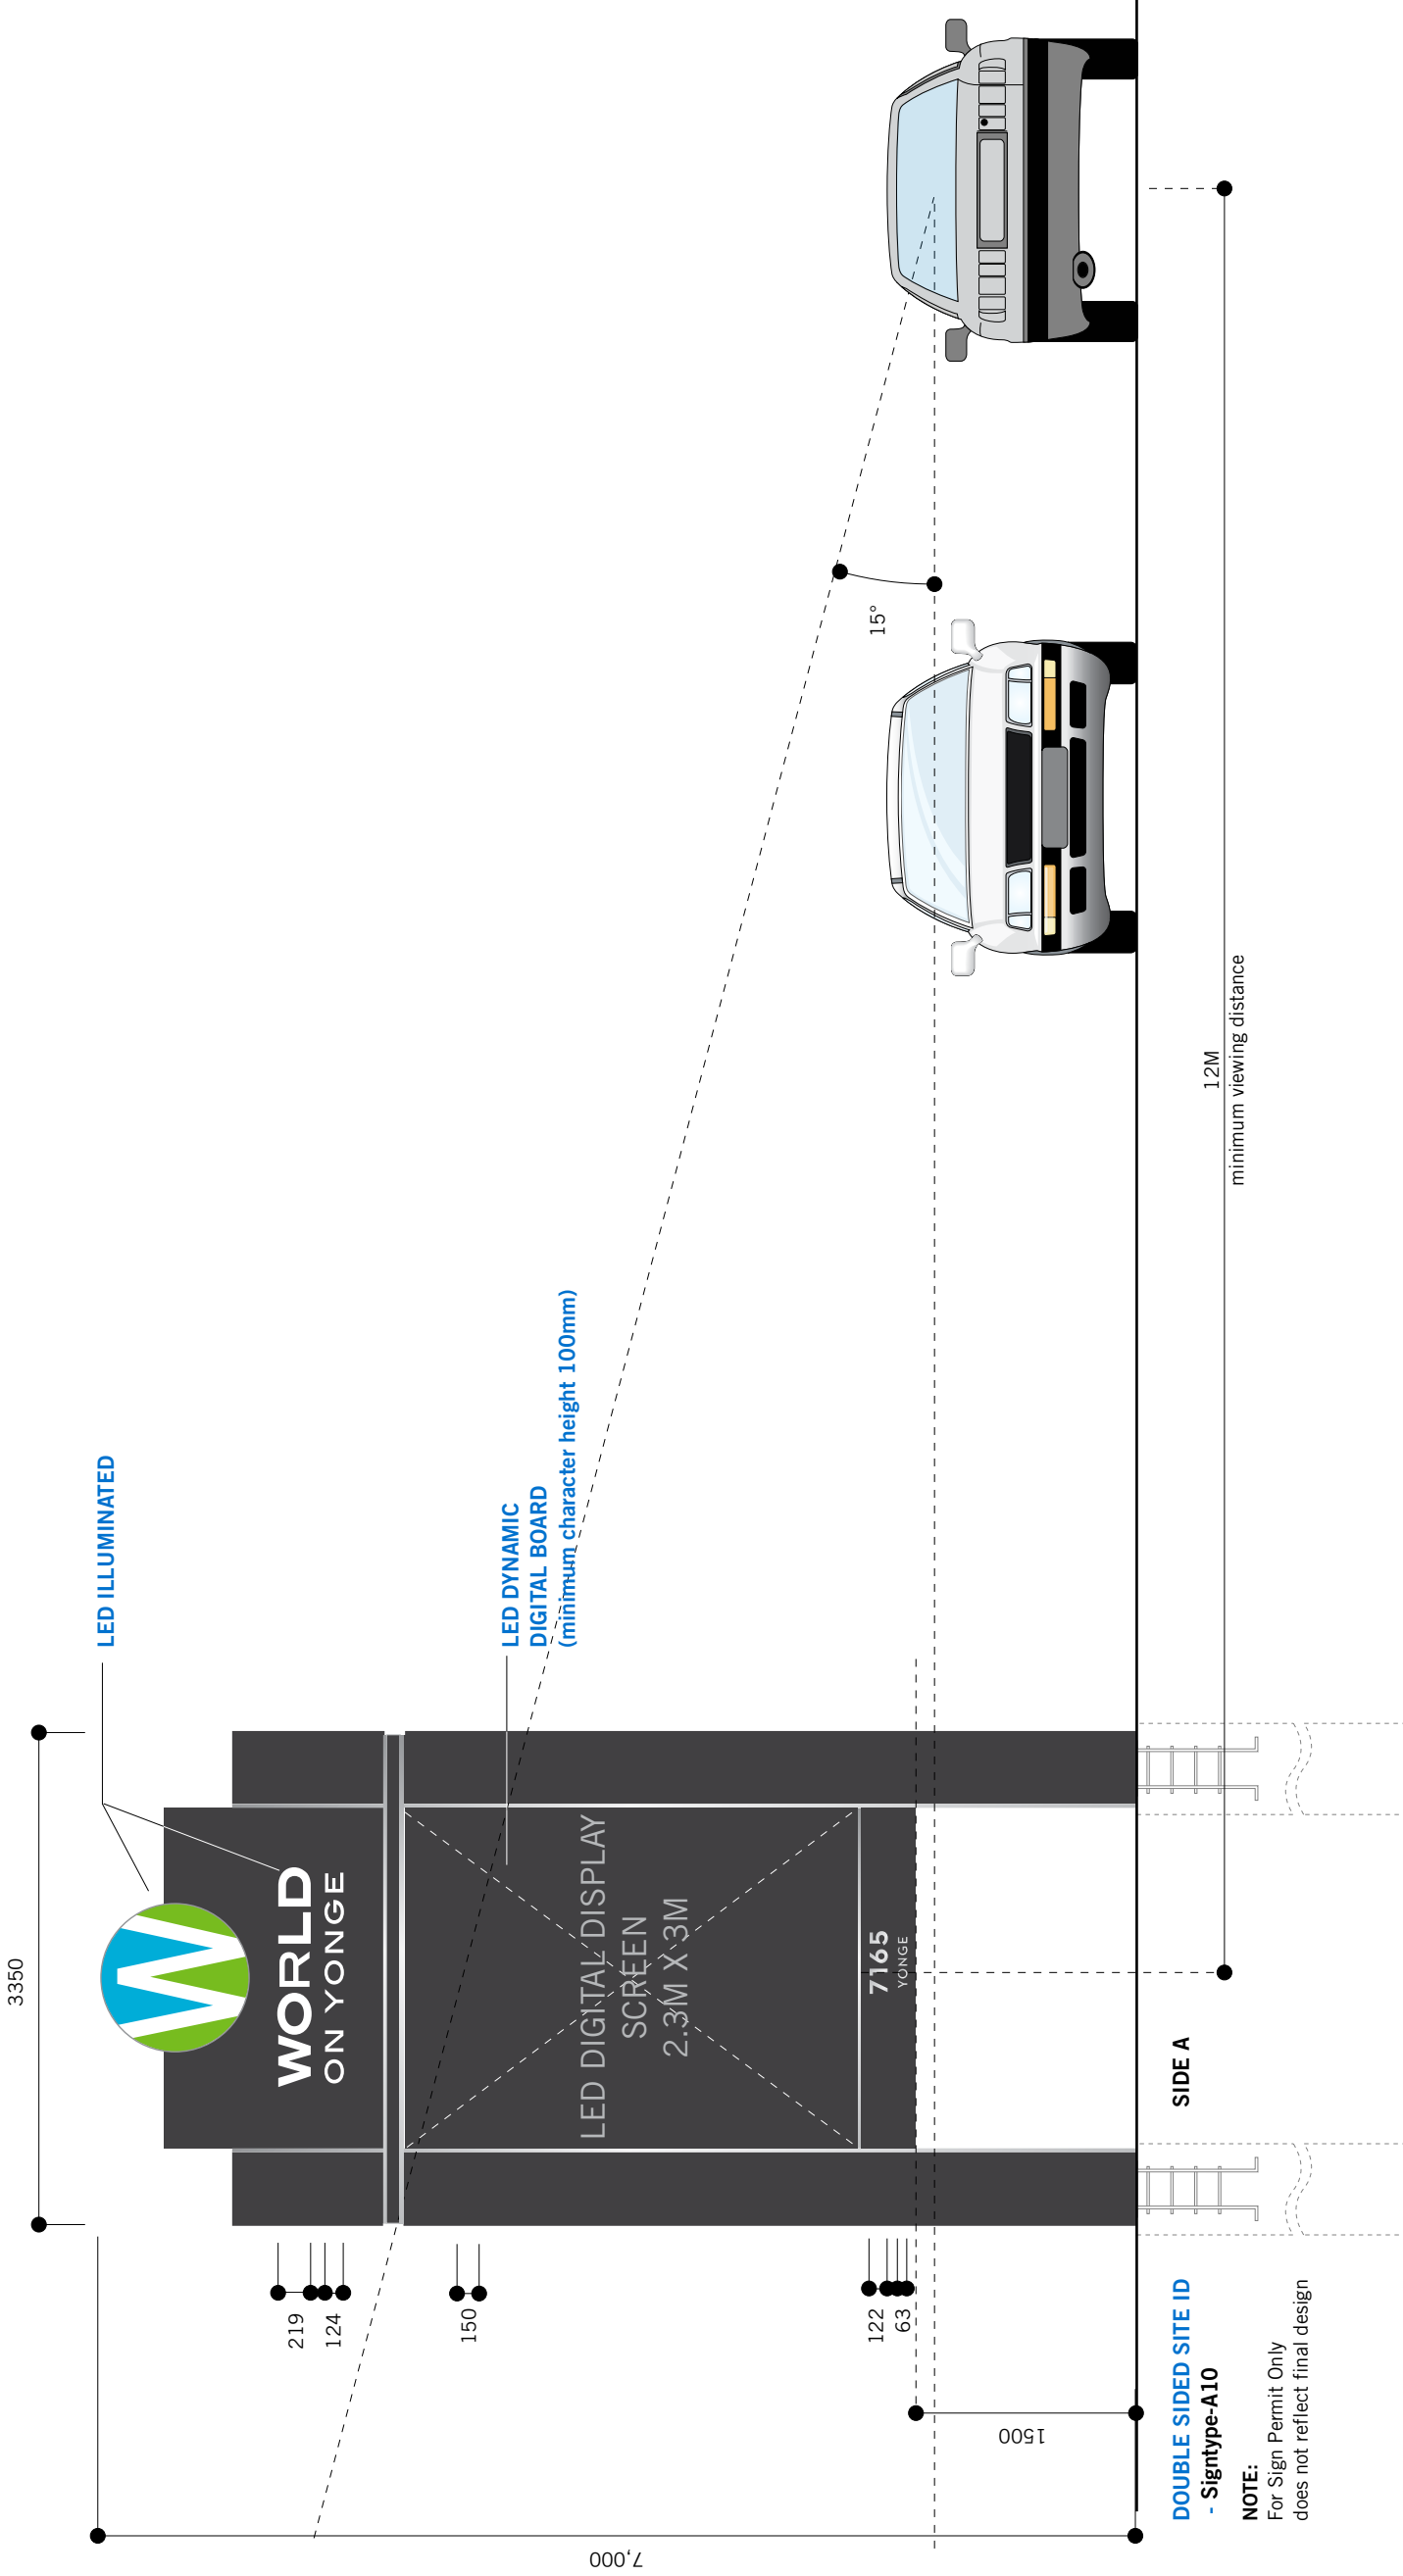

These designs, plans, and specifications, and the copyright herein, are the property of Entro Communications, wholly, and must not be used, reproduced, or copied wholly or in part without the express written consent of Entro Communications

4	Issued for Permit Review	Feb 03, 14
3	Issued for Permit Review	Jan 23, 14
2	Issued for Permit Review	Jan 16, 14
1	Issued for Permit Review	Jan 03, 14
No. Description	Date	
Consultant		

Seal & Signature

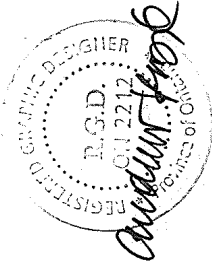

Drawing
Site Pylon ID

Sign Type	Drawn By	Checked By
A10	JP	VG
Scale	Dimensions	
A/S	Metric	
Job No.	Project Start Date	
1036	Dec. 17, 2013	

Drawing No.
SW-009



Approval BY: _____ DATE: ____/____/____

The Brothers Markle Inc.

3530 Pharmacy Ave., Toronto, ON M1W 2S7 T el: (416) 495-9888 F ax: (416) 495-9996 E-mail: zapzap@brothersmarkle.com

This document contains information proprietary to THE BROTHERS MARKLE INC. And shall not be reproduced copied, disclosed to others or used for any purpose other than that for which it is given without permission of THE BROTHERS MARKLE INC.

Client approval constitutes acceptance of all drawings, designs, messages and languages. Client is responsible for all errors and omissions.

CLIENT :	Liberty Development		
PROJECT :	World on Yonge LED Project		
FILE:	LEDSigns/LibertyDev/W	oYonge/2014	
DATE:	May 13, 2014	JOB #:	
SCALE:	1/4" = 1'-0"	PAGE:	
DESIGNER:	AK		





WORLD ON YONGE