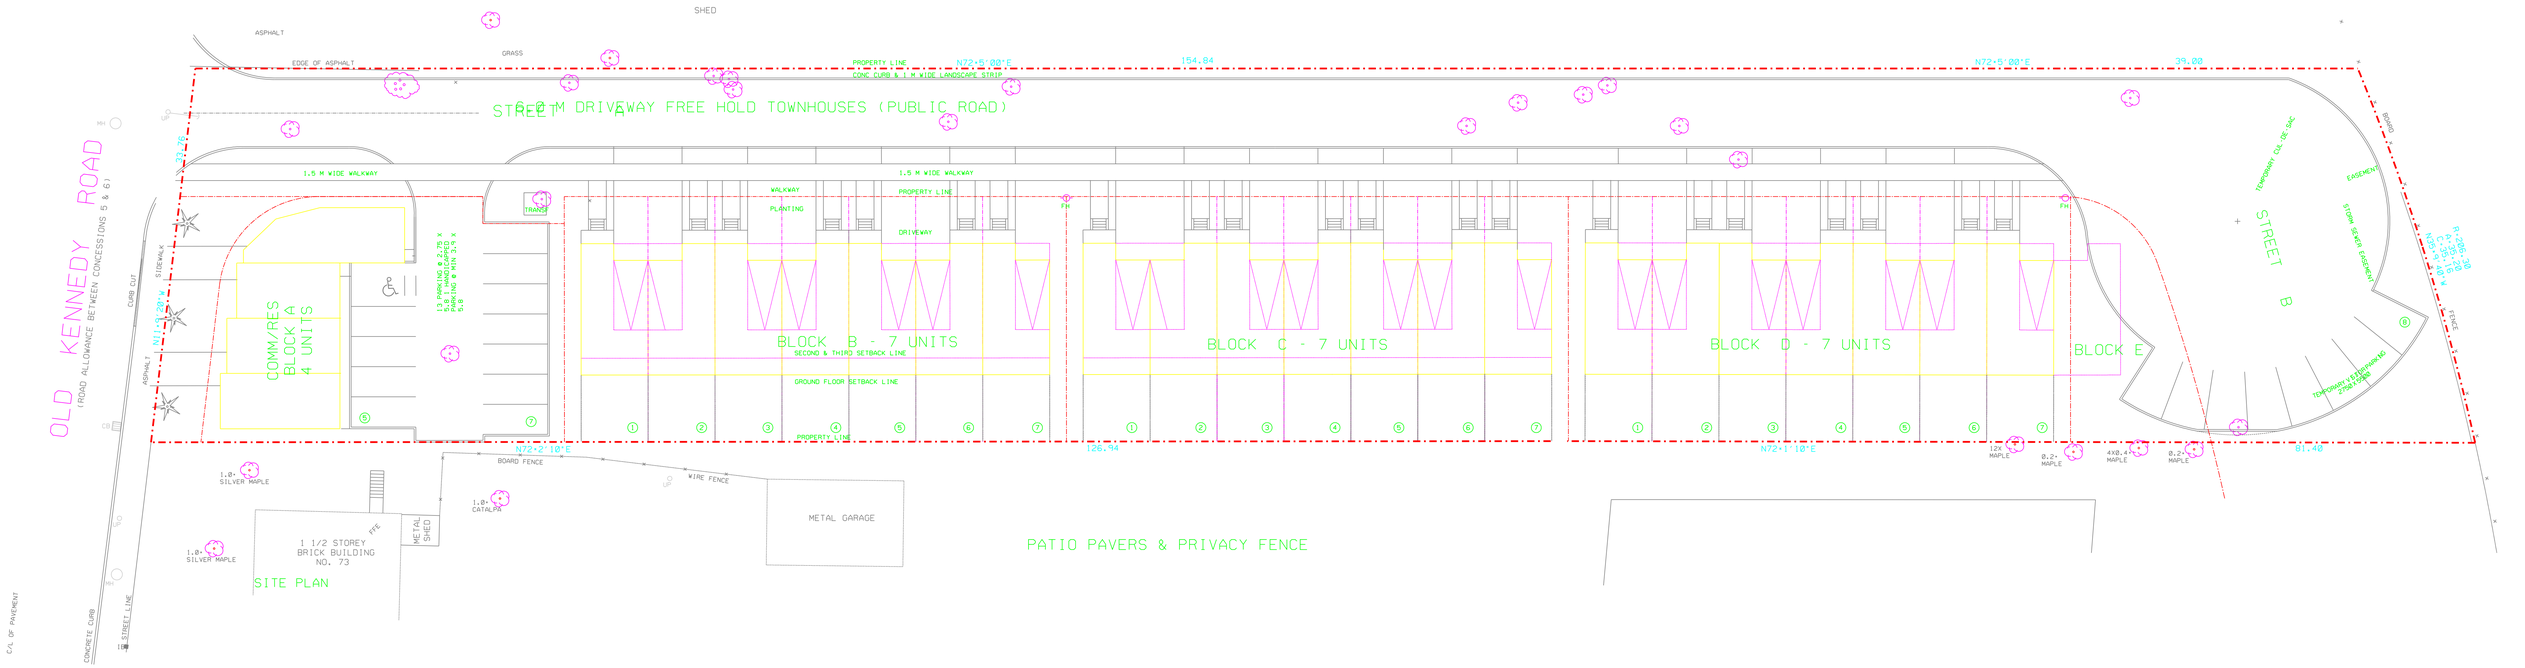

CONCEPT PLAN

APPLICANT: EASTERN CREATIVE GROUP LTD.
83 OLD KENNEDY ROAD

FILE No: ZA03107788(MW)

SUBJECT LANDS

DATE: 05/02/06

MARKHAM DEVELOPMENT SERVICES COMMISSION

DRAWN BY: DD CHECKED BY: MW SCALE 1:

FIGURE No.5