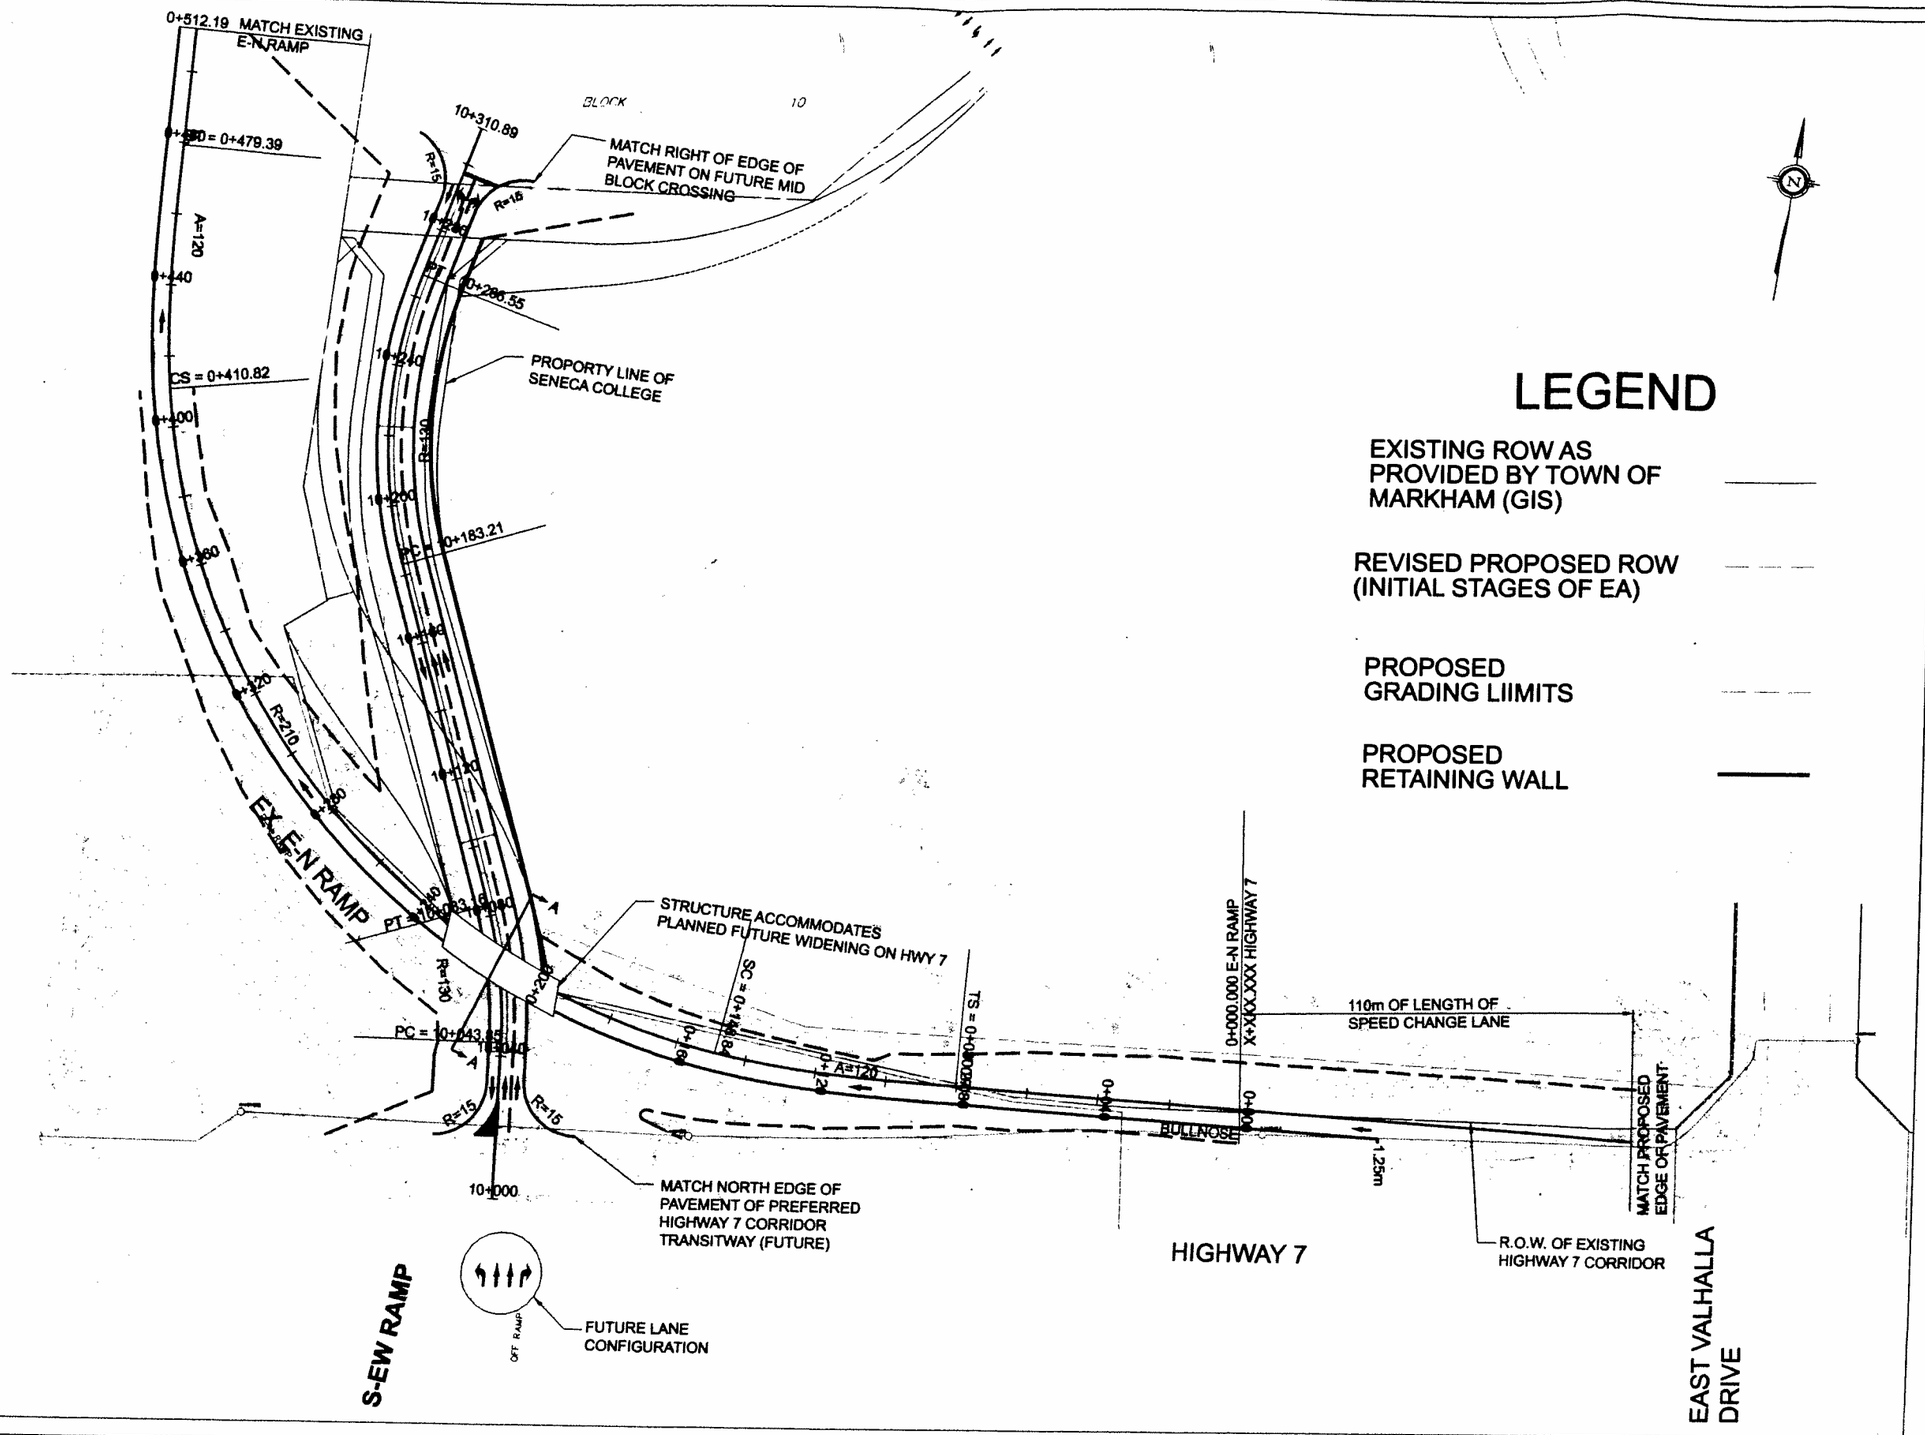

LEGEND

EXISTING ROW AS PROVIDED BY TOWN OF MARKHAM (GIS)	———
REVISED PROPOSED ROW (INITIAL STAGES OF EA)	— — —
PROPOSED GRADING LIIMITS	— — —
PROPOSED RETAINING WALL	━━━

URS

No.	DATE	REVISIONS	BY

MARKHAM

DESIGN	HWY 404 NORTHBOUND OFFRAMP EXTENSION	DWG. NO. X
DRAWN HJV	MUNICIPAL CLASS EA	CONT. NO. X
CHECKED	PRELIMINARY DESIGN	SHEET NO. X

Attachment B