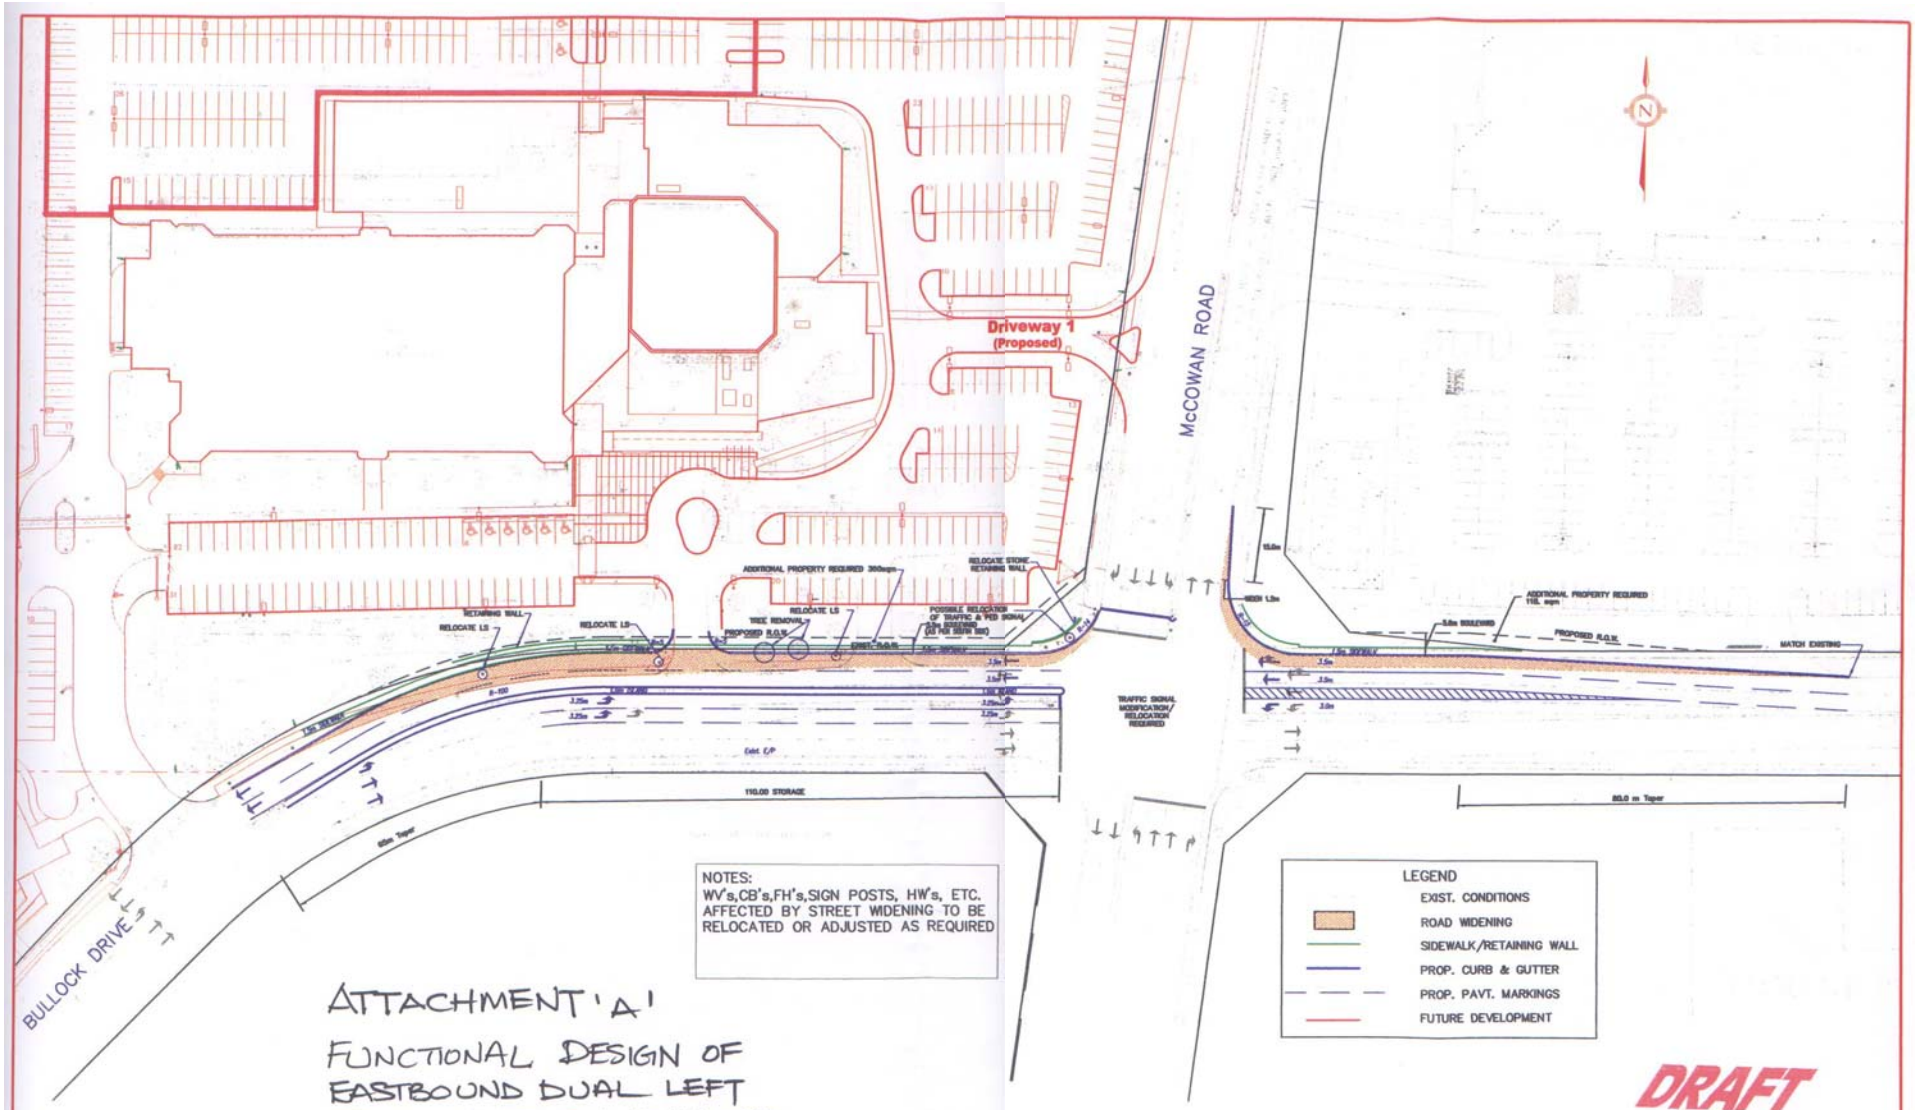

ATTACHMENT 'A'

FUNCTIONAL DESIGN OF EASTBOUND DUAL LEFT TURN LANES ON BULLOCK DRIVE AT MCCOWAN INTERSECTION

No.	Date	By	REVISIONS

EXHIBIT 6

FUNCTIONAL DESIGN BULLOCK DRIVE

CENTENNIAL COMMUNITY CENTRE TRAFFIC OPERATIONS AND FUNCTIONAL DESIGN FEASIBILITY STUDY

TOWN OF MARKHAM

TOWN OF MARKHAM

CROSS Consulting Inc.
Traffic & Transportation Engineers
Suite 200
Toronto, Ontario M5C 1X3
PHONE (416) 862 - 6100
FAX (416) 862 - 1807
EMAIL: Cross@crossconsulting.com
WEB: www.crossconsulting.com

DRAWN BY/PT/DH	DESIGN BY/DH	PROJECT No. 2006
DRAWN BY/PT/DH	DESIGN BY/CF	
CHECK BY/DH	DR. No. XX	SHT No. 1
DATE AUGUST 2006		