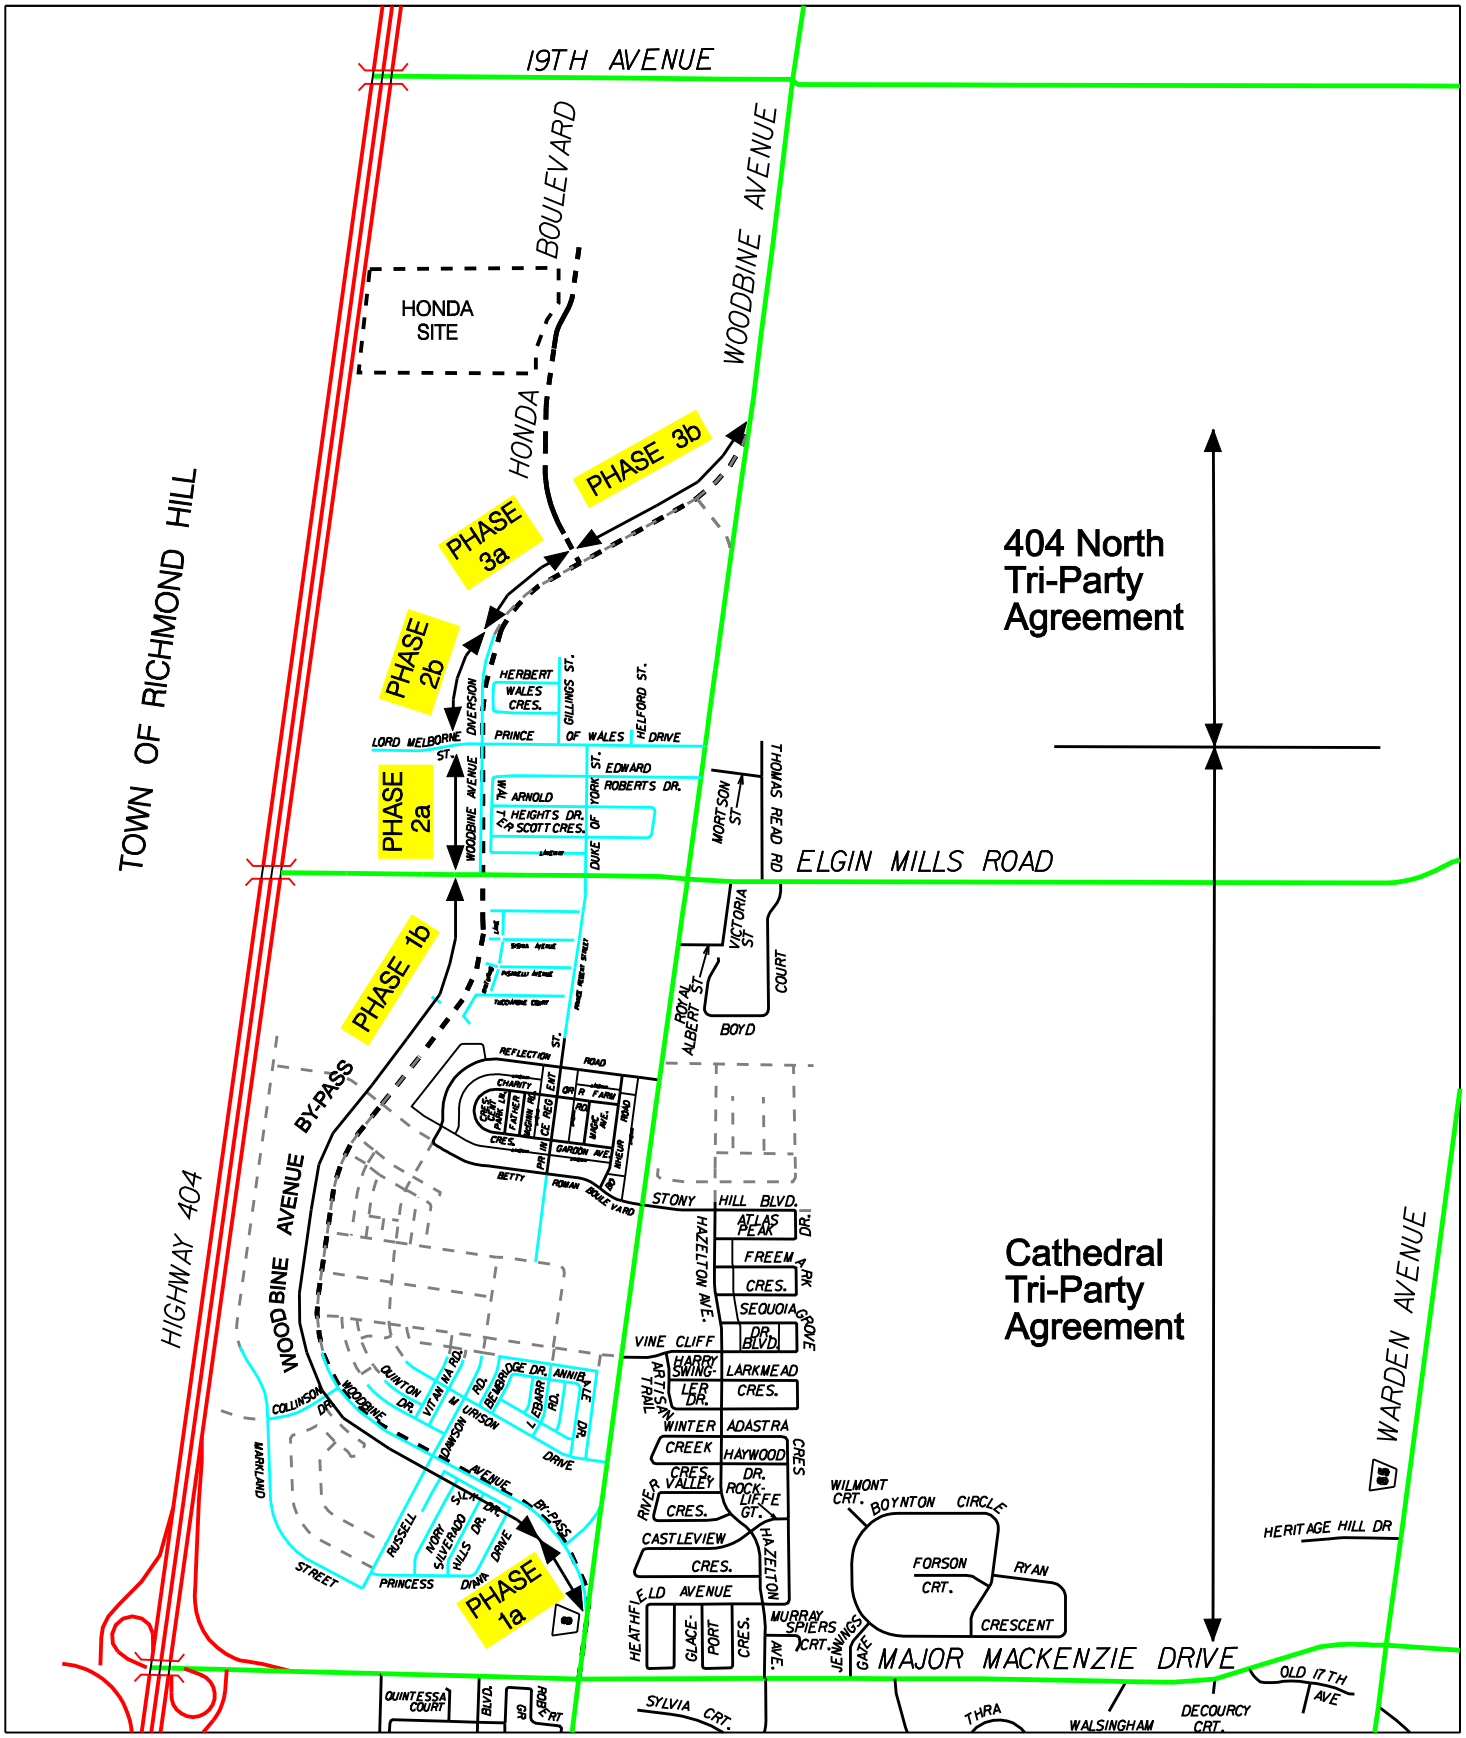

WOODBINE AVENUE BY–PASS ROAD CONSTRUCTION PHASING PLAN

DATE: 15/04/09

MARKHAM the MARK of EXCELLENCE DEVELOPMENT SERVICES COMMISSION DWN BY: RT CHK BY: AW

Attachment 'A'