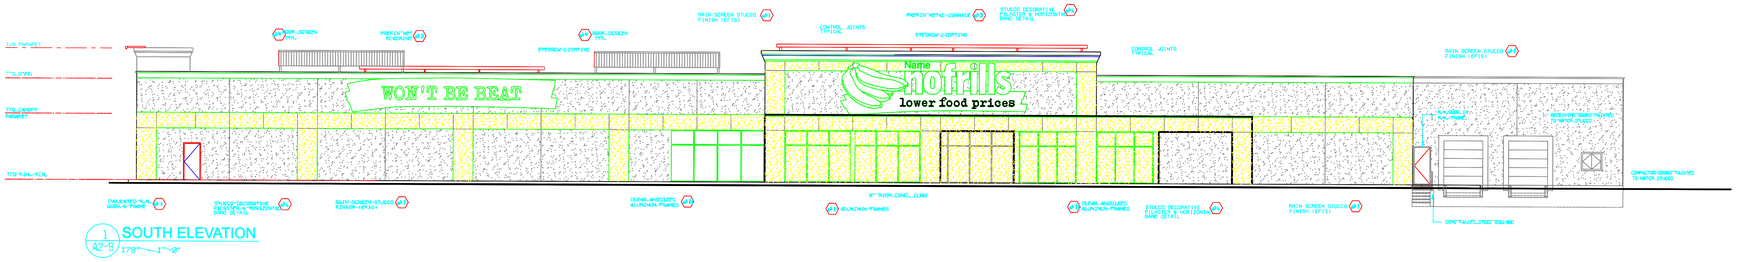

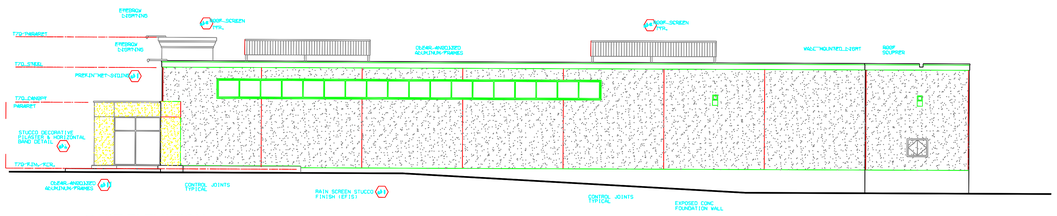

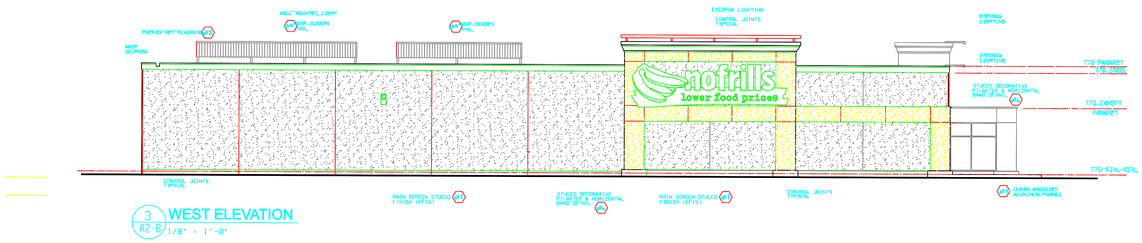

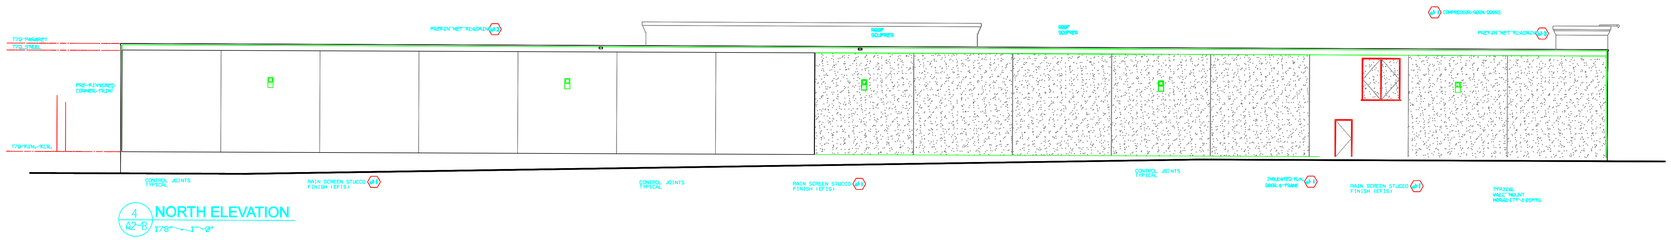

ELEVATIONS

APPLICANT: NO FRILLS /LOBLAW'S PROPERTIES LTD.
9301–9311 HIGHWAY 48

FILE No: SC. 05010866 (GD)

DATE: 06/05/02

MARKHAM the MARK of EXCELLENCE DEVELOPMENT SERVICES COMMISSION

DRAWN BY: CPW CHECKED BY: GD SCALE 1:

FIGURE No.5