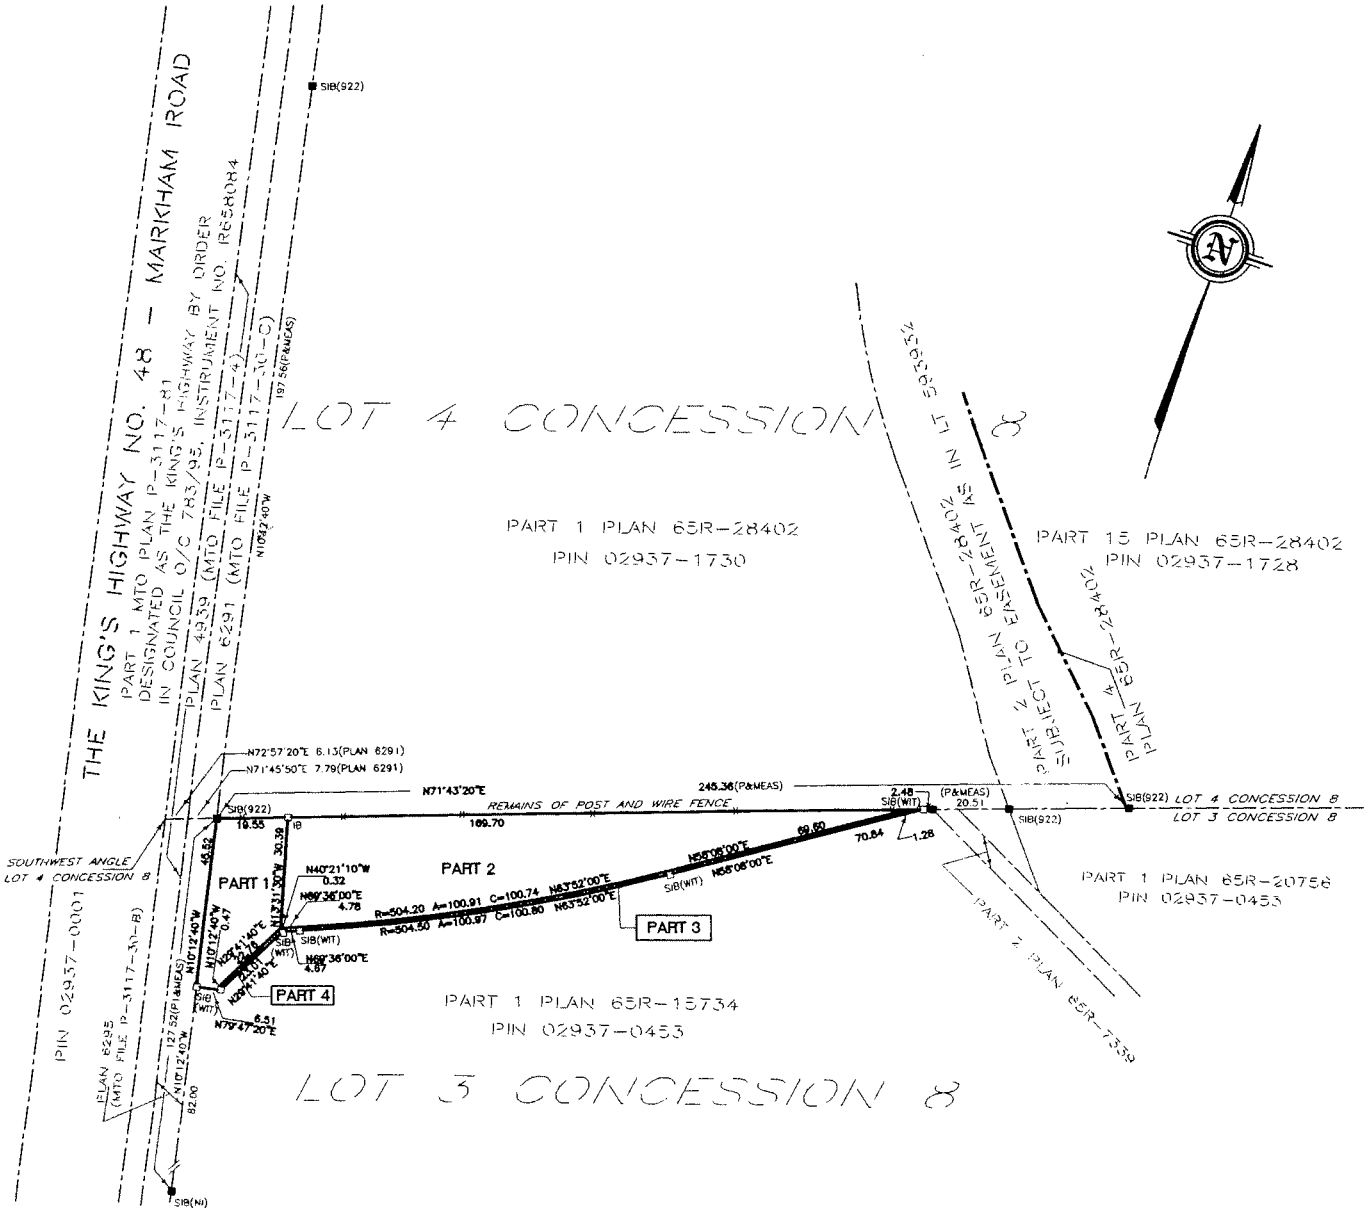

I REQUIRE THIS PLAN TO BE DEPOSITED UNDER THE LAND TITLES ACT.

DATE August 1, 2006

R. DELLA MORA
ONTARIO LAND SURVEYOR

PLAN 65R-29254

RECEIVED AND DEPOSITED

DATE 02 AUG, 2006

"C.R. BULMER"
ASS'T DEPUTY LAND REGISTRAR FOR THE LAND TITLES DIVISION OF YORK REGION (NO. 65)

SCHEDULE				
PART	PART OF LOT	CONCESSION	PART OF PIN	AREA (m²)
1	3	8	02937-0453	831.479
2				3146.658
3				52.678
4				6.892

PLAN OF SURVEY OF
PART OF
LOT 3 CONCESSION 8
GEOGRAPHIC TOWNSHIP OF MARKHAM
NOW IN THE
TOWN OF MARKHAM
REGIONAL MUNICIPALITY OF YORK

20 10 0 20 40 60 80 metres

Scale 1:1000

MARSHALL MACKLIN MONAGHAN
ONTARIO LIMITED
ONTARIO LAND SURVEYORS
2006

METRIC
DISTANCES SHOWN ON THIS PLAN ARE IN METRES AND CAN BE CONVERTED TO FEET BY DIVIDING BY 0.3048

BEARING NOTE:
BEARINGS SHOWN HEREON ARE GRID BEARINGS AND ARE DERIVED FROM OBSERVATIONS ON TOWN OF MARKHAM CONTROL MONUMENTS SHOWN BELOW:

092901635	N4857398.580	E324440.808
092970005	N4856094.326	E324655.623

3° MTM ZONE 10, NAD 83 CENTRAL MERIDIAN 79°30' WEST LONGITUDE.

LEGEND

□	DENOTES SURVEY MONUMENT PLANTED
■	DENOTES SURVEY MONUMENT FOUND
IB	DENOTES IRON BAR
SIB	DENOTES STANDARD IRON BAR
SSIB	DENOTES SHORT STANDARD IRON BAR
P	DENOTES PLAN 65R-28402
P1	DENOTES PLAN 65R-15734
922	DENOTES SCHAEFFER & REINTHALER LTD. OLS.
NI	DENOTES NO INDENTIFICATION

SURVEYOR'S CERTIFICATE

I CERTIFY THAT:

1. THIS PLAN AND SURVEY ARE CORRECT AND IN ACCORDANCE WITH THE SURVEYS ACT, THE SURVEYORS ACT, THE LAND TITLES ACT AND THE REGULATIONS MADE UNDER THEM.
2. THE SURVEY WAS COMPLETED ON THE 27th DAY OF JULY, 2006

DATE August 1, 2006

R. DELLA MORA
ONTARIO LAND SURVEYOR

MARSHALL MACKLIN MONAGHAN ONTARIO LIMITED
Ontario Land Surveyors
50 McINTOSH DRIVE, SUITE 100, MARKHAM, ONTARIO, L3R 9T3 905-479-1475

cad operator: M.Vitor | checked: R. D. M.

Drawing No. 20.05.249 - 1

K:\2005\SU05249\DWG\RP3.DWG