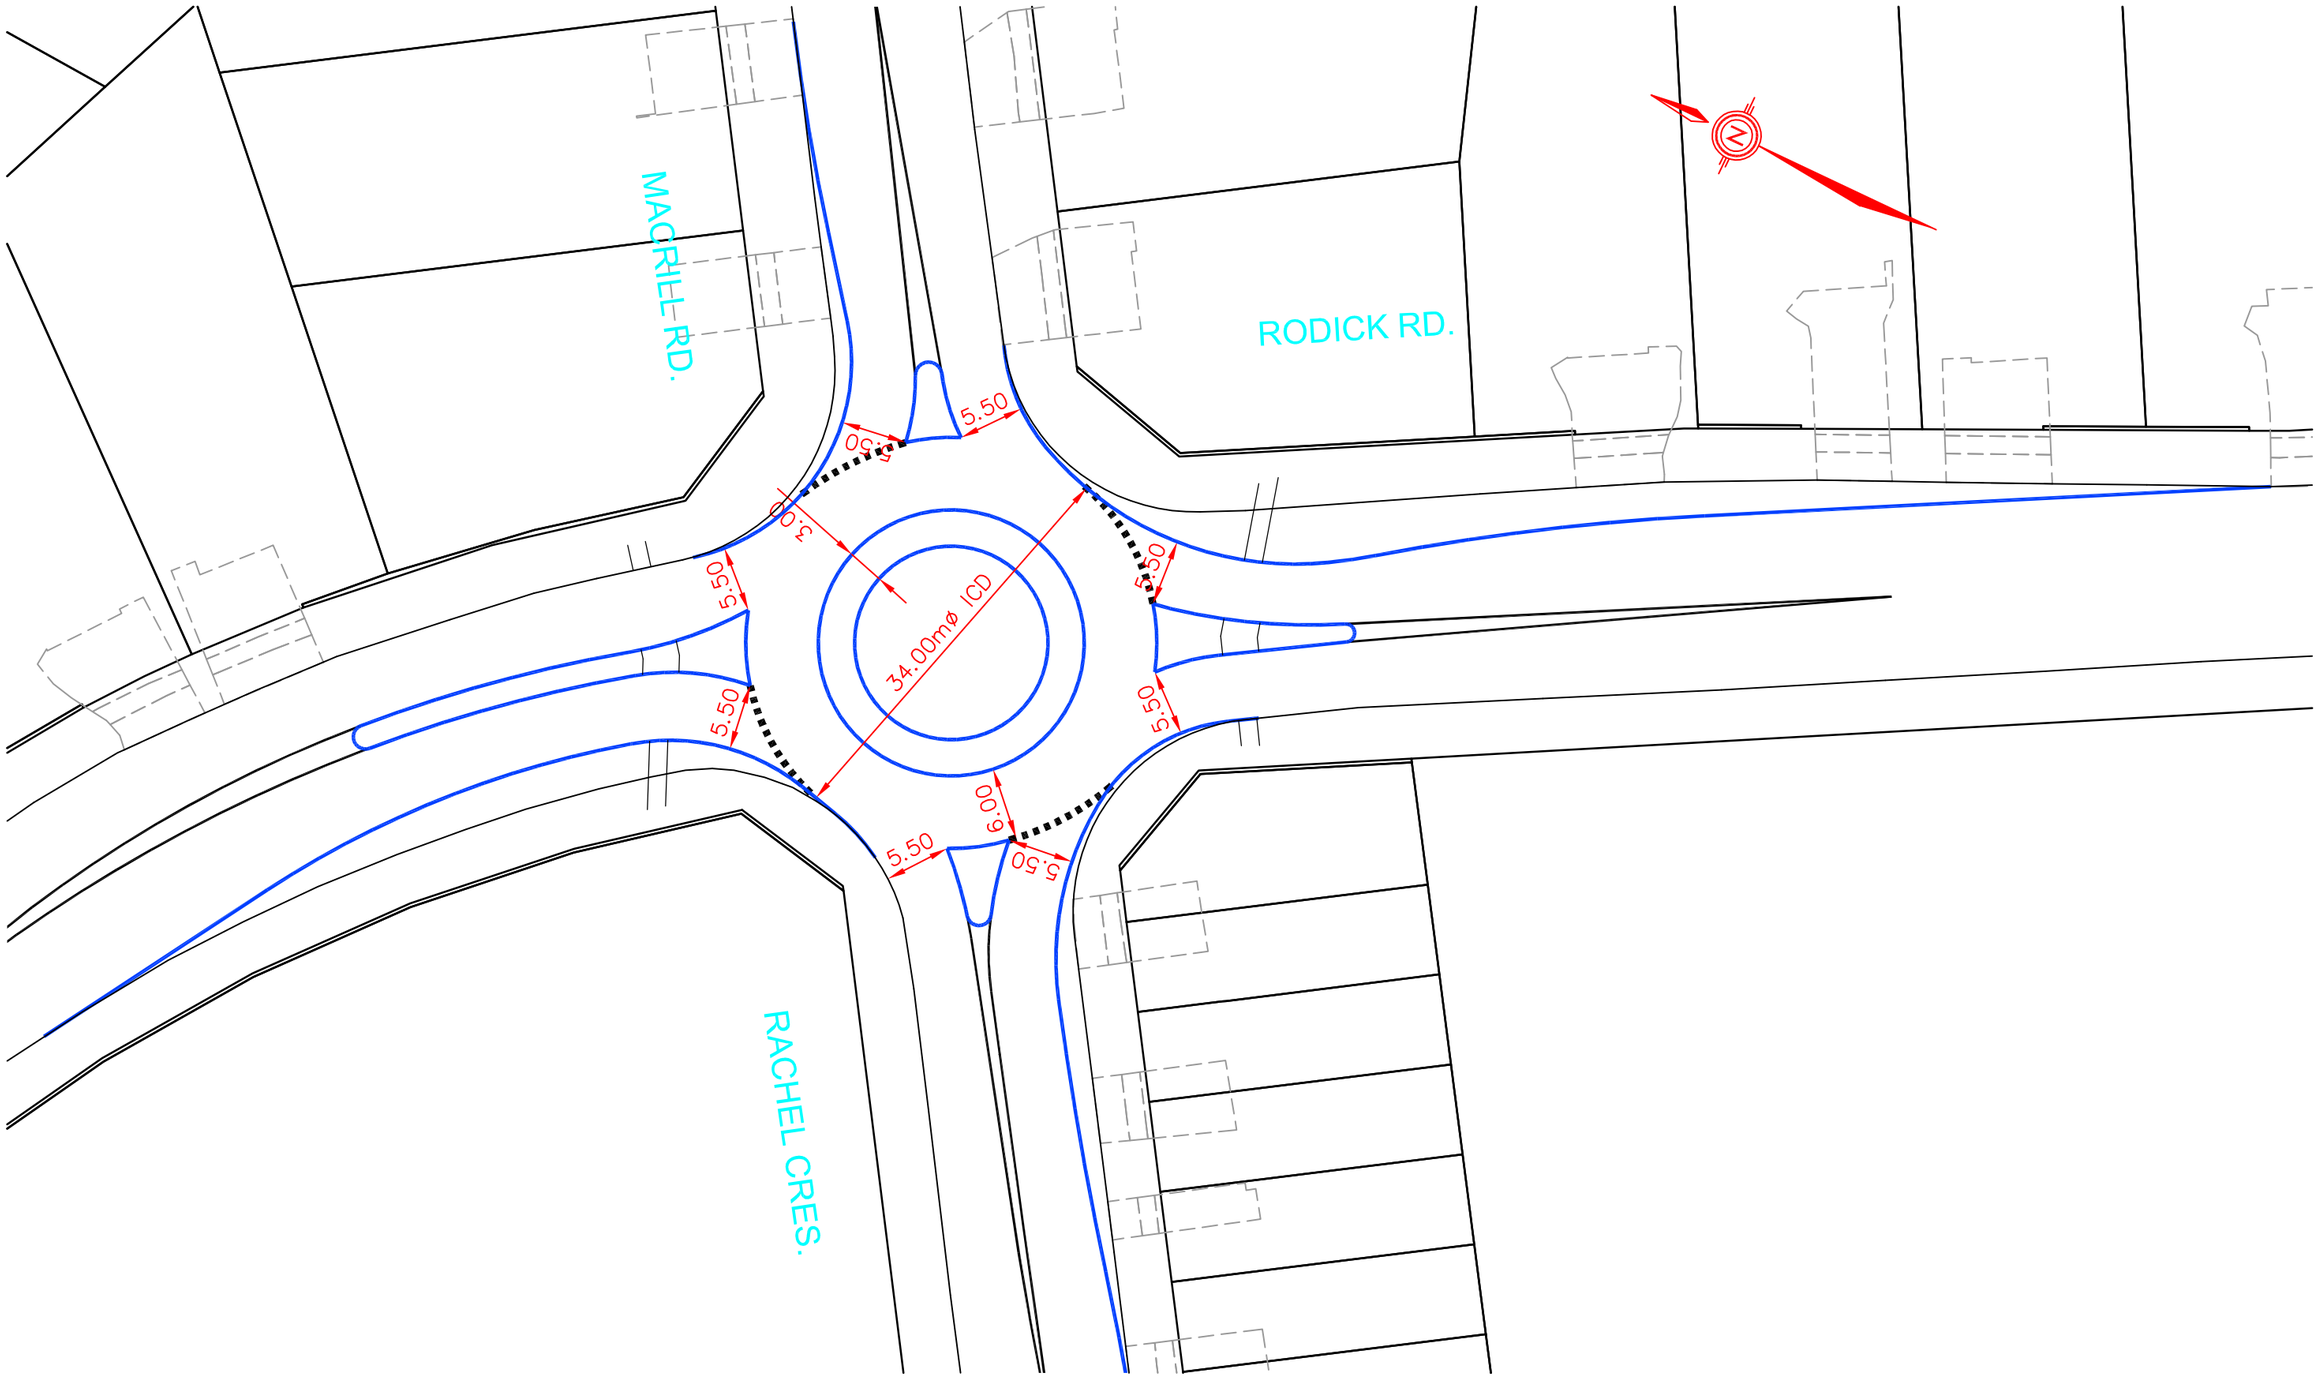

Ourston Roundabouts Canada
A Member of The Sernas Group Inc.

ROUNDABOUT CONCEPT
RODICK ROAD AND MACRILL ROAD/RACHEL CRESCENT
TOWN OF MARKHAM, ONTARIO

DATE	PROJECT NO.
APR., 2008	08114
SCALE	DRAWING NO.
1:500	FIG. 1

R/P Date - APR. 8, 2008 File: 08114-CR1.dwg